
Baldwin Design

Freezer Space

Optional Pantry

Sliding Glass door

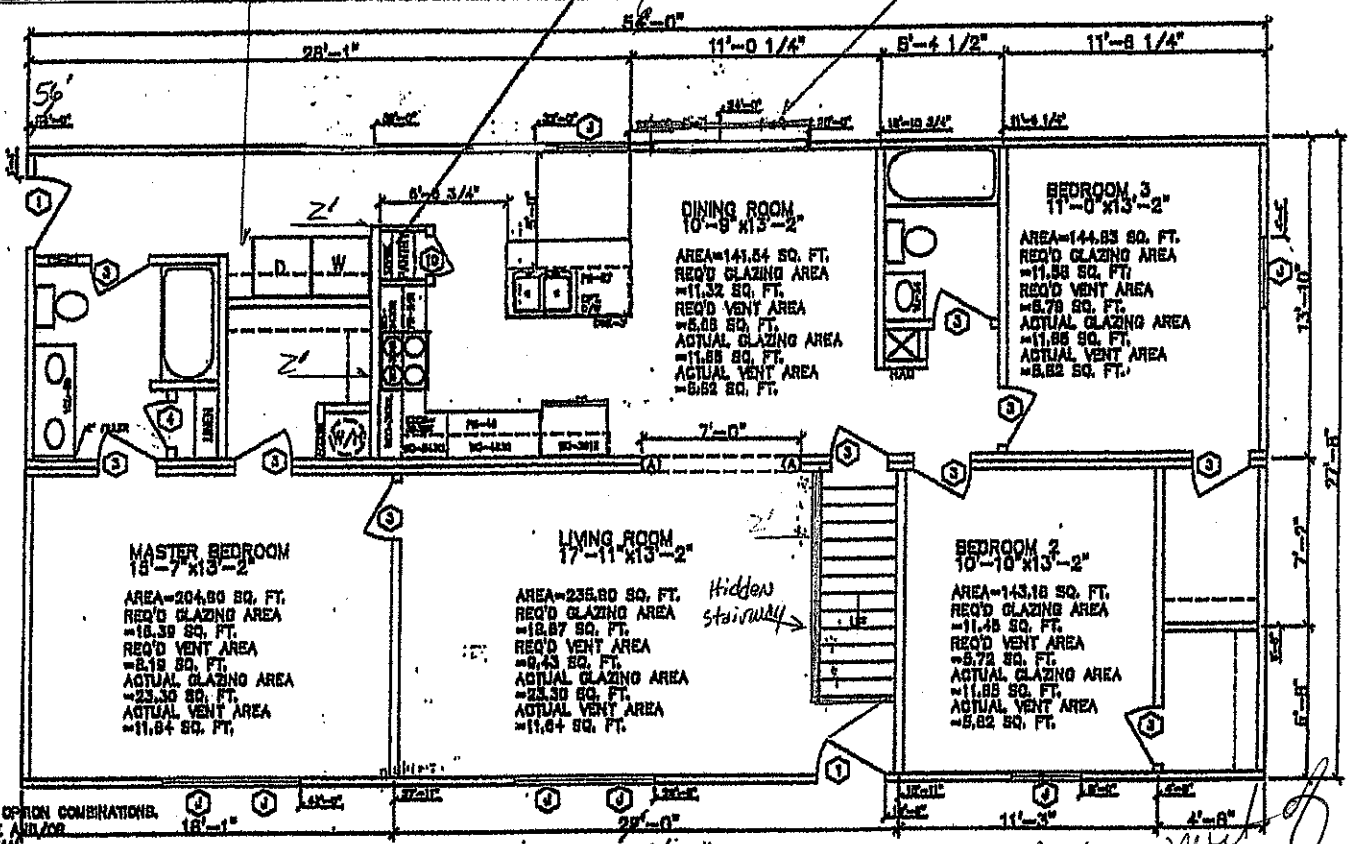

NOTES:
SEE ENERGY CALCULATIONS FOR ALLOWABLE WINDOW/DOOR OPNG COMBINATIONS.
HEADERS SIZED FOR CHAPTER 6 OF THE NC BUILDING CODE AND/OR
SEE DESIGN CONFIGURATION FOR HEADERS IN THE NC MANUAL.
SEE PAGE M4E1 AND M4E2 IN THE DESIGN
MANUAL FOR PLUMBING FIXTURE SCHEDULE.

DOOR SCHEDULE	R.O.
36"x80" EXTERIOR	38"x82 3/8"
32"x80" EXTERIOR	34"x82 3/8"
30"x80" INTERIOR	32"x82 3/8"
24"x80" INTERIOR	26"x82 3/8"
72"x80" SG GLASS DOOR	74"x82 3/8"
48"x80" BIFOLD	50"x82 3/8"
60"x80" BIFOLD	62"x82 3/8"
72"x80" ATRIUM DOOR	74"x82 3/8"
32"x80" EXTERIOR	34"x82 3/8"
30"x80" INTERIOR	22"x82 3/0"

WINDOW SCHEDULE (SEE GLAZING SEC 8)	R.O.
A 30"x60" EGRESS	30 1/4"x62 1/4"
B 48"x60" EGRESS	48 1/4"x62 1/4"
D 30"x36"	30 1/4"x38 1/4"
E 30"x40"	30 1/4"x40 1/4"
F 42"x24" BLOCK SAFETY GLAZED	42 1/4"x34 1/4"
P 30"x18" ROUND	30 1/4"x18 1/4"
S 30"x60" SAFETY GLAZED	30 1/4"x62 1/4"
N 48"x60" SAFETY GLAZED	48 1/4"x62 1/4"
L 14"x58" SAFETY GLAZED	14 1/4"x58 1/4"
J 36"x60" EGRESS	36 1/4"x62 1/4"
R 36"x54" EGRESS	36 1/4"x54 1/4"
LL 30"x54" DORMER	30 1/4"x54 1/4"
M 36"x36" EGRESS	36 1/4"x38 1/4"
K 36"x58" EGRESS	36 1/4"x60 1/4"
O 36"x36"	36 1/4"x38 1/4"
P 32"x54" DORMER	32 1/4"x54 1/4"

COLUMN SUPPORT
A 3-2x10
B 3-2x10
C 4-2x10

AREA
1ST FLOOR 1484 SQ. FT.

Acknowledge receipt of Plans
Keep Cook 10-9-07
Amanda E. Baldwin 10-9-07

VISIONS:	SCALE: 3/16"=1'-0"	SERIAL NUMBER: 835
RE:	DATE: 2/8/07	DRAWN BY: STEVEN A.

TITLE: FLOOR PLAN	PROJECT TITLE:
MODEL: VALUE SERIES DONUS RANCH 5400	DRAWING NO: UP-5.0

Bob Loflin
(336) 362-5258 / (866) 624-7457
153 Blaise Church Rd, Mocksville, NC 27028
www.selectmodular.com