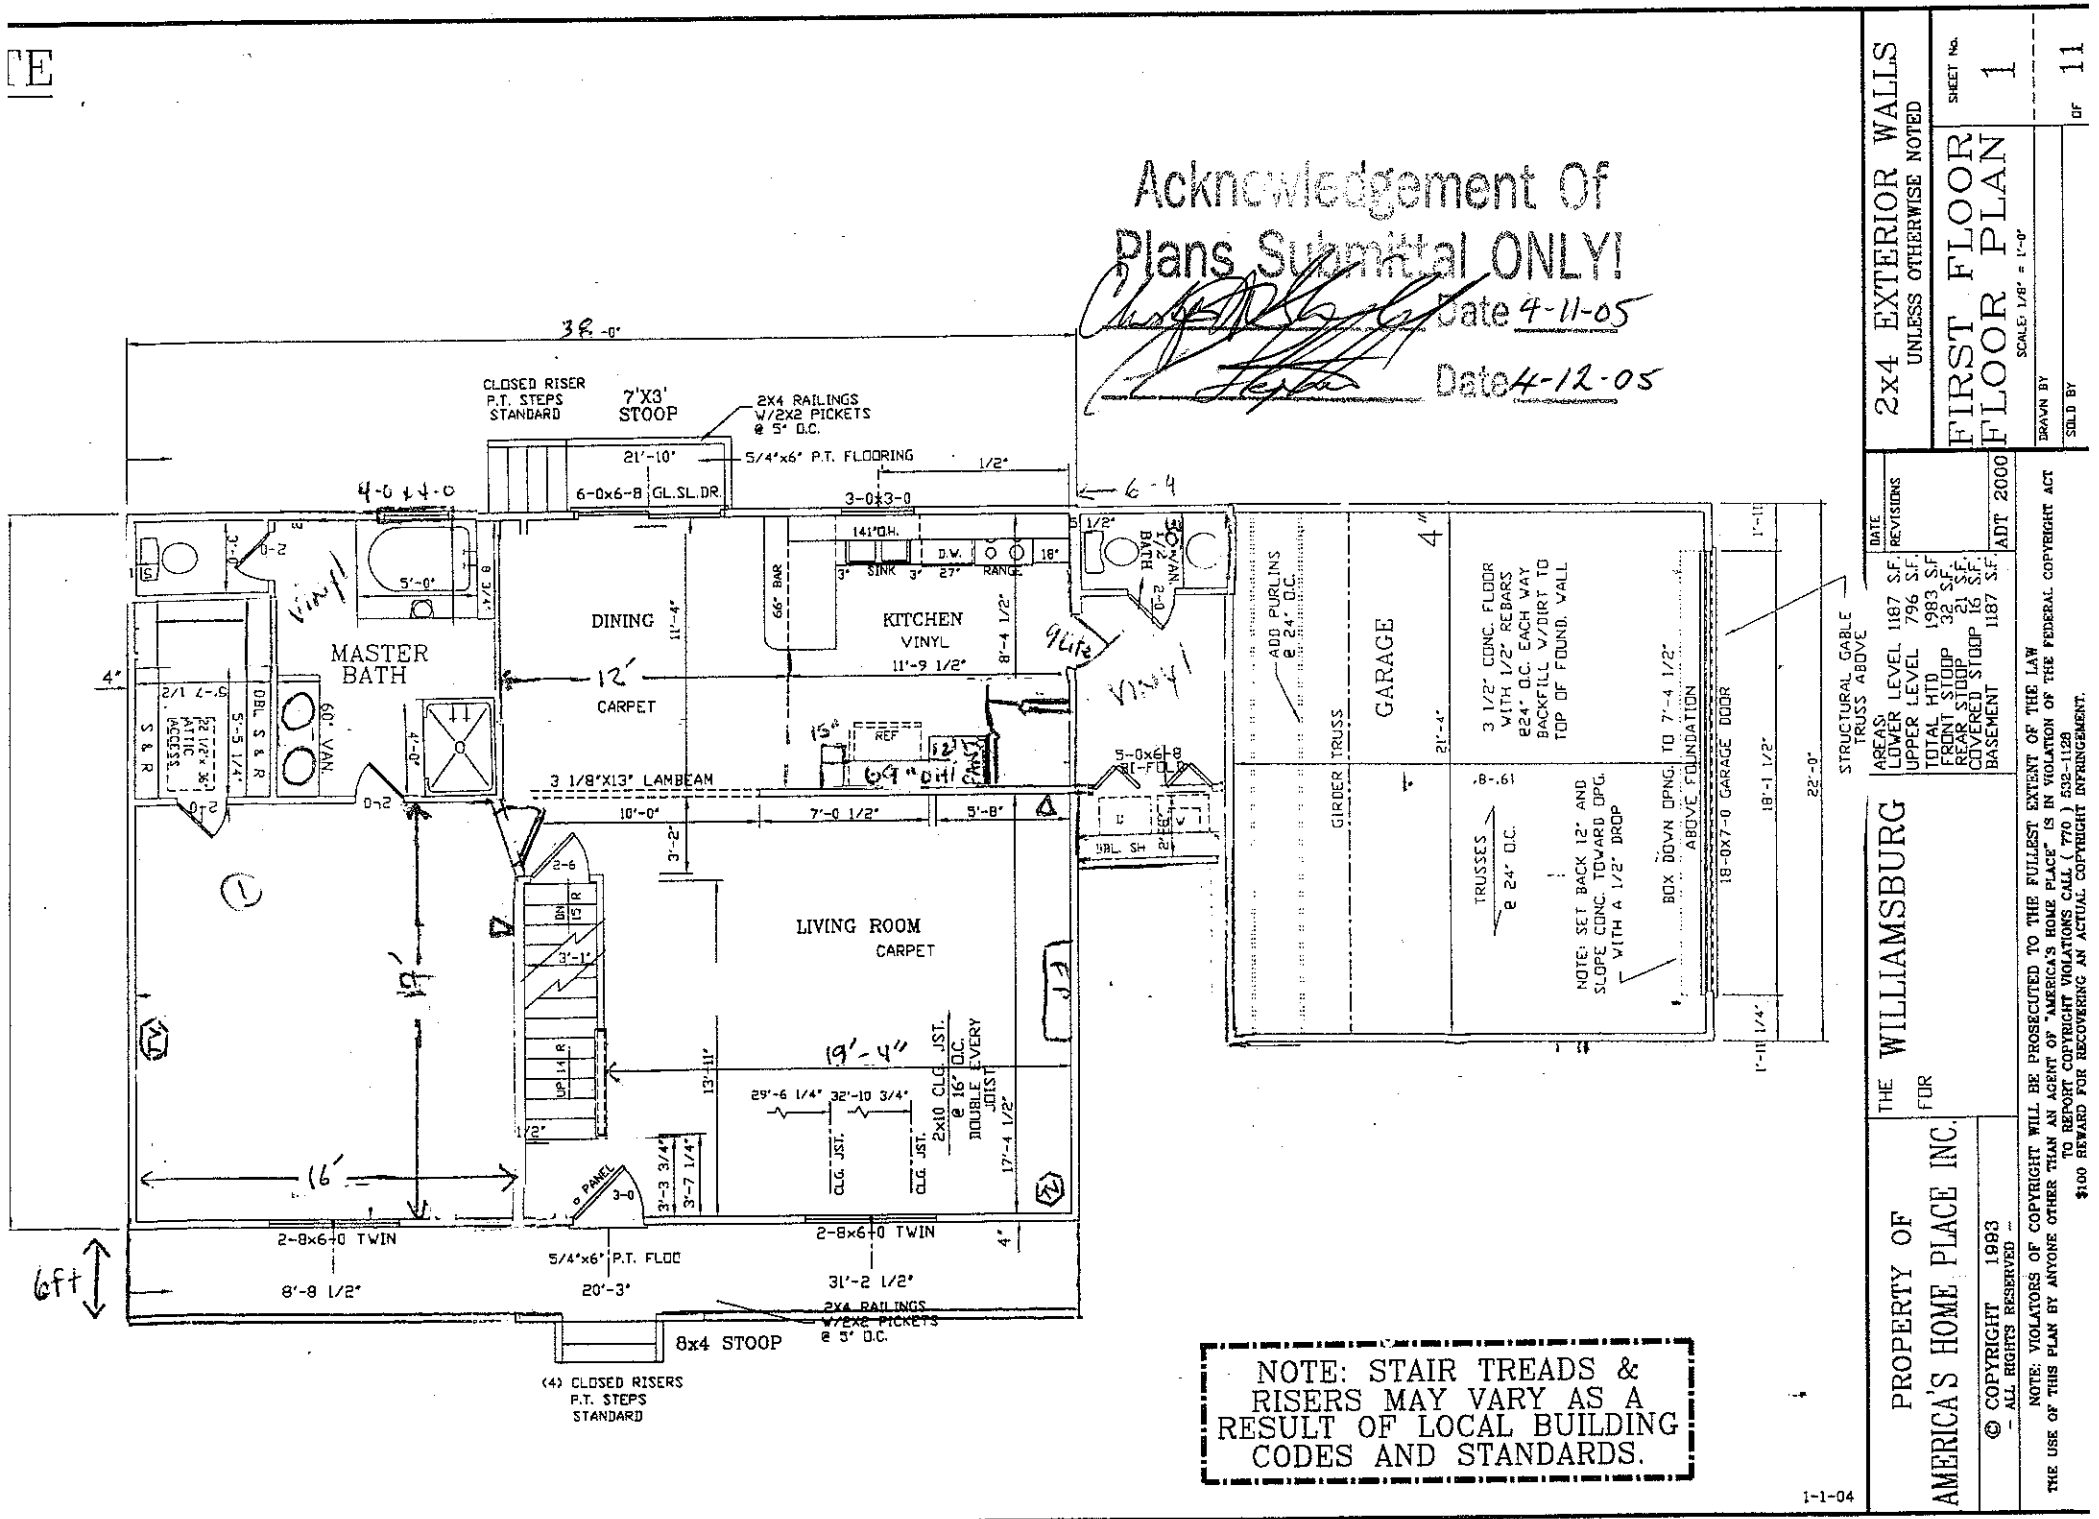


AREAS		DATE	REVISIONS
LOWER LEVEL	1187 S.F.		
UPPER LEVEL	796 S.F.		
TOTAL HTD	1983 S.F.		
FRONT STOOP	32 S.F.		
REAR STOOP	21 S.F.		
COVERED STOOP	16 S.F.		
BASEMENT	1187 S.F.	ADT	2000

2x4 EXTERIOR WALLS
UNLESS OTHERWISE NOTED

FIRST FLOOR PLAN

SCALE 1/8" = 1'-0"

SHEET No. 1 OF 11

DRAWN BY

SOLD BY


THE WILLIAMSBURG

FOR

PROPERTY OF
AMERICA'S HOME PLACE INC.

© COPYRIGHT 1983
- ALL RIGHTS RESERVED -

NOTE: VIOLATORS OF COPYRIGHT WILL BE PROSECUTED TO THE FULLEST EXTENT OF THE LAW
THE USE OF THIS PLAN BY ANYONE OTHER THAN AN AGENT OF "AMERICA'S HOME PLACE" IS IN VIOLATION OF THE FEDERAL COPYRIGHT ACT
TO REPORT COPYRIGHT VIOLATIONS CALL (770) 532-1128
$100 REWARD FOR RECOVERING AN ACTUAL COPYRIGHT INFRINGEMENT.

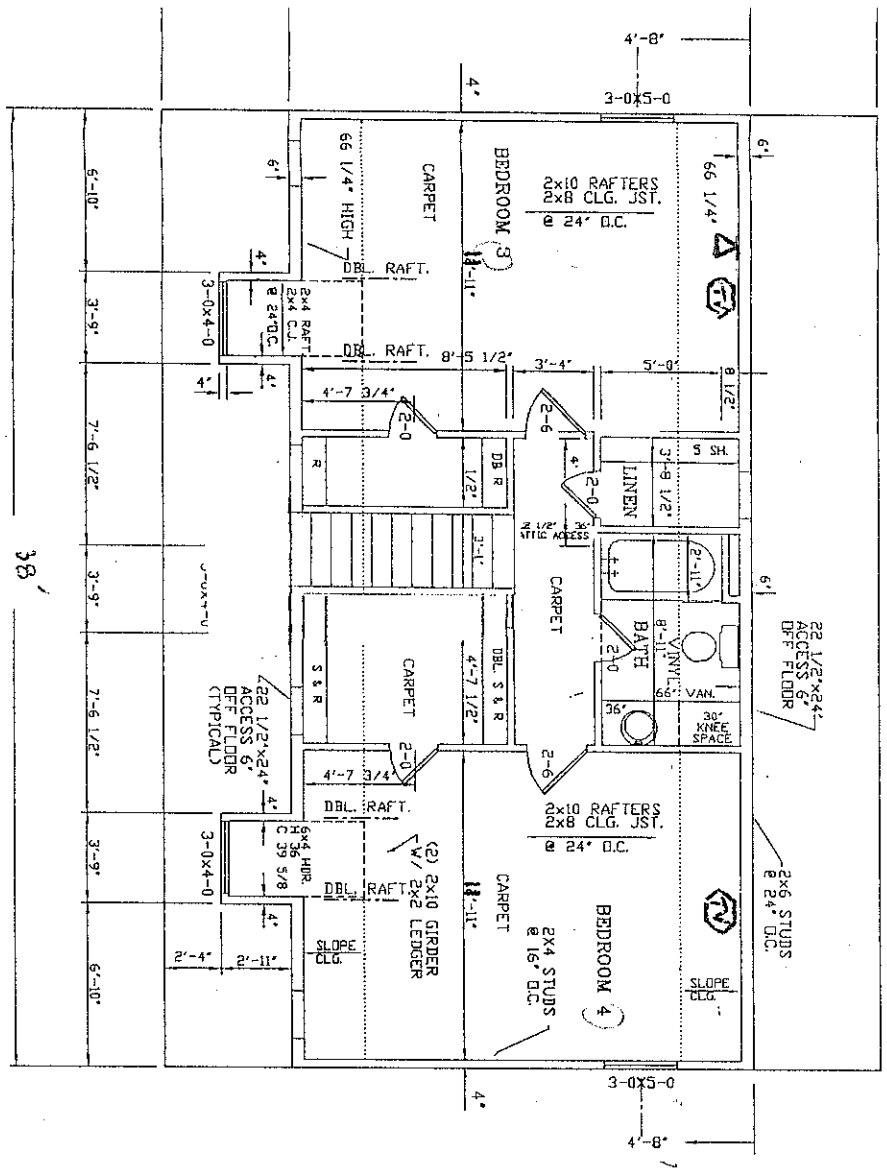

NOTE: STAIR TREADS & RISERS MAY VARY AS A RESULT OF LOCAL BUILDING CODES AND STANDARDS.

NOTE: CLOSET SHELF HGT. OFF FLOOR = 65" (SGL.) 42" & 84" (DBL.)

1-1-04

PROPERTY OF
AMERICA'S HOME PLACE INC.

© COPYRIGHT 1993
- ALL RIGHTS RESERVED -

THE WILLIAMSBURG
FOR

AREAS:	
LOWER LEVEL	1187 S.F.
UPPER LEVEL	796 S.F.
FRONT STOOP	32 S.F.
REAR STOOP	21 S.F.
COVERED STOOP	16 S.F.
BASEMENT	1187 S.F.

DATE
REVISIONS
ADT 2000

2x4 EXTERIOR WALLS
UNLESS OTHERWISE NOTED

SECOND FLOOR
FLOOR PLAN
SCALE: 1/8" = 1'-0"

SHEET No. 2


DRAWN BY
SOLD BY


OF 11

NOTE: VIOLATORS OF COPYRIGHT WILL BE PROSECUTED TO THE FULLEST EXTENT OF THE LAW
THE USE OF THIS PLAN BY ANYONE OTHER THAN AN AGENT OF "AMERICA'S HOME PLACE" IS IN VIOLATION OF THE FEDERAL COPYRIGHT ACT
TO REPORT COPYRIGHT VIOLATIONS CALL (770) 532-1128
$100 REWARD FOR RECOVERING AN ACTUAL COPYRIGHT INFRINGEMENT.

STD. BLOCK COUNT (12 COURSE + CAP) = _____

ADD FOR ___ TEMPORARY PILASTERS = _____

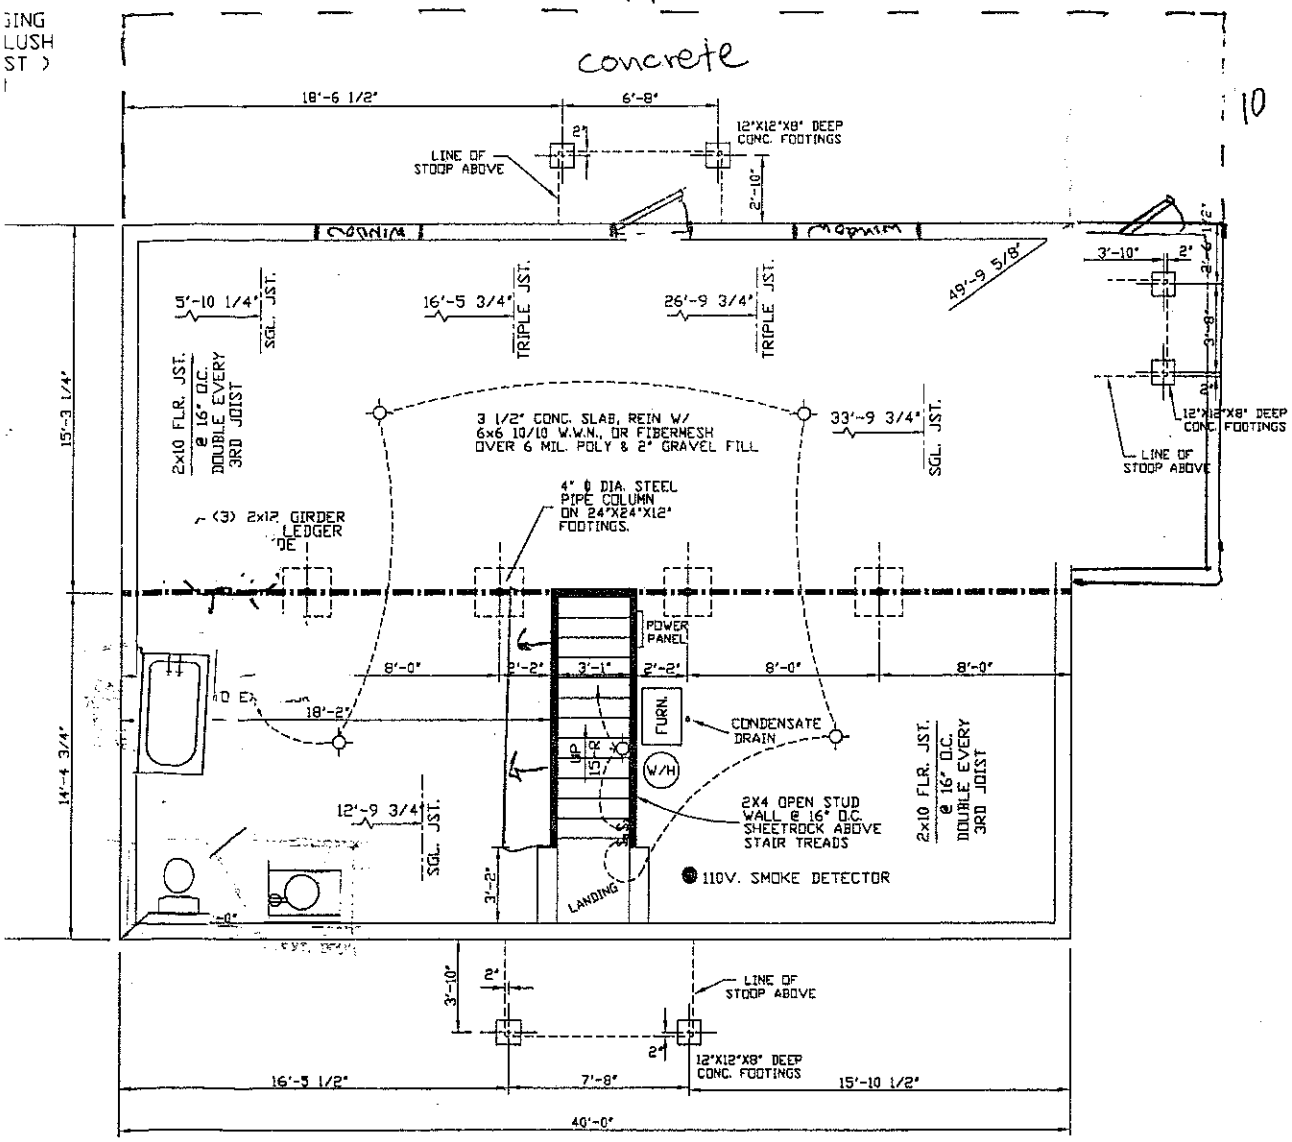

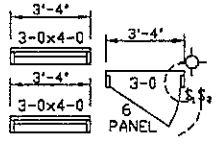

NOTE: GRADER TO LOCATE 2-WINDOWS & 1-DOOR W/FULL BSM'T.

8" X 24" X 84" HIGH TEMPORARY CONC. BLK. PILASTERS REQ'D @ 10'-0" O.C.

1-1-04

2x4 EXTERIOR WALLS
UNLESS OTHERWISE NOTED

BASEMENT FOUNDATION

SCALE: 1/8" = 1'-0"

SHEET No. 4 OF 11

DRAWN BY

SOLD BY

AREAS:		DATE	REVISIONS
LOWER LEVEL	1187 S.F.		
UPPER LEVEL	796 S.F.		
TOTAL HTD	1983 S.F.		
FRONT STOOP	32 S.F.		
REAR STOOP	21 S.F.		
COVERED STOOP	16 S.F.		
BASEMENT	1187 S.F.		

ADT 2000

THE WILLIAMSBURG
FOR

PROPERTY OF
AMERICA'S HOME PLACE INC.

© COPYRIGHT 1993
- ALL RIGHTS RESERVED -

NOTE: VIOLATORS OF COPYRIGHT WILL BE PROSECUTED TO THE FULLEST EXTENT OF THE LAW
THE USE OF THIS PLAN BY ANYONE OTHER THAN AN AGENT OF "AMERICA'S HOME PLACE" IS IN VIOLATION OF THE FEDERAL COPYRIGHT ACT
TO REPORT COPYRIGHT VIOLATIONS CALL (770) 532-1128
$100 REWARD FOR RECOVERING AN ACTUAL COPYRIGHT INFRINGEMENT.