
NOTE:
CONTRACTOR IS RESPONSIBLE FOR VERIFYING ALL FRAMING SIZES & LOCATIONS TO MEET MINIMUM REQUIREMENTS. DRAFTER HAS SHOWN INTENT BUT IS NOT A LICENSED ENGINEER OR ARCHITECT

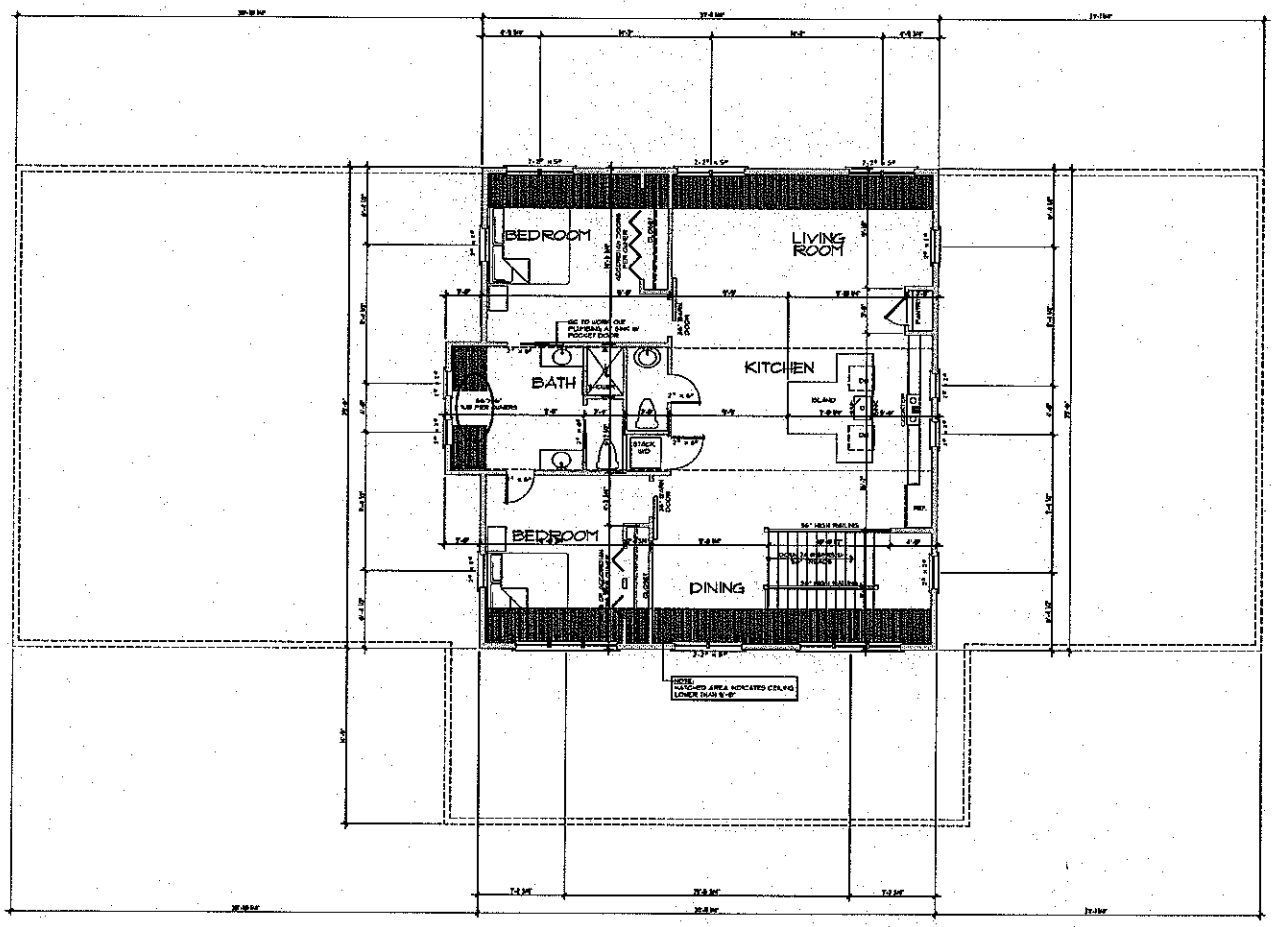

Acknowledgement Of Plans Submittal ONLY!

_____ Date 3/10/16

Justin Henderson Date 12-28-15

Square Footage	
Main Level Htd.	929 SqFt.
Upper Level Htd.	1407 SqFt.
Total Htd.	2336 SqFt.
Main Barn Area	3,795 SqFt.
Rear Porch	1396 SqFt.
Total	1521 SqFt.

UPPER LEVEL FLOOR PLAN

GILBERT BARN

PROJECT: GILBERT BARN
JOB NUMBER:
DRAWN BY:
PRELIMINARY DATE:
DATE: SEPTEMBER 8, 2015


SHEET 4 OF 8 SHEETS


IMPORTANT NOTE ABOUT PLAN LIABILITY:
THESE HAS BEEN REASONABLE CARE AND PROFESSIONAL SKILL IN PREPARATION AND EXECUTION OF THESE DOCUMENTS BUT NOT GUARANTEE OF "PERFECT" DOCUMENTS OR PLANS 100% LIABILITY. BUILDER & TRADES MUST CAREFULLY REVIEW ALL DRAWINGS & DETAILS FOR ACCURACY AND ASSUMES COMPLETE RESPONSIBILITY FOR ITEM. ANY DISCREPANCIES SHOULD BE BROUGHT TO THE ATTENTION OF S.G. PRIOR TO CONSTRUCTION

Judith Henderson 2-22-16

3/10/16

NOTE:
CONTRACTOR IS RESPONSIBLE FOR VERIFYING ALL FRAMING SIZES & LOCATIONS TO MEET MINIMUM REQUIREMENTS. DRAFTER HAS SHOWN INTENT BUT IS NOT A LICENSED ENGINEER OR ARCHITECT

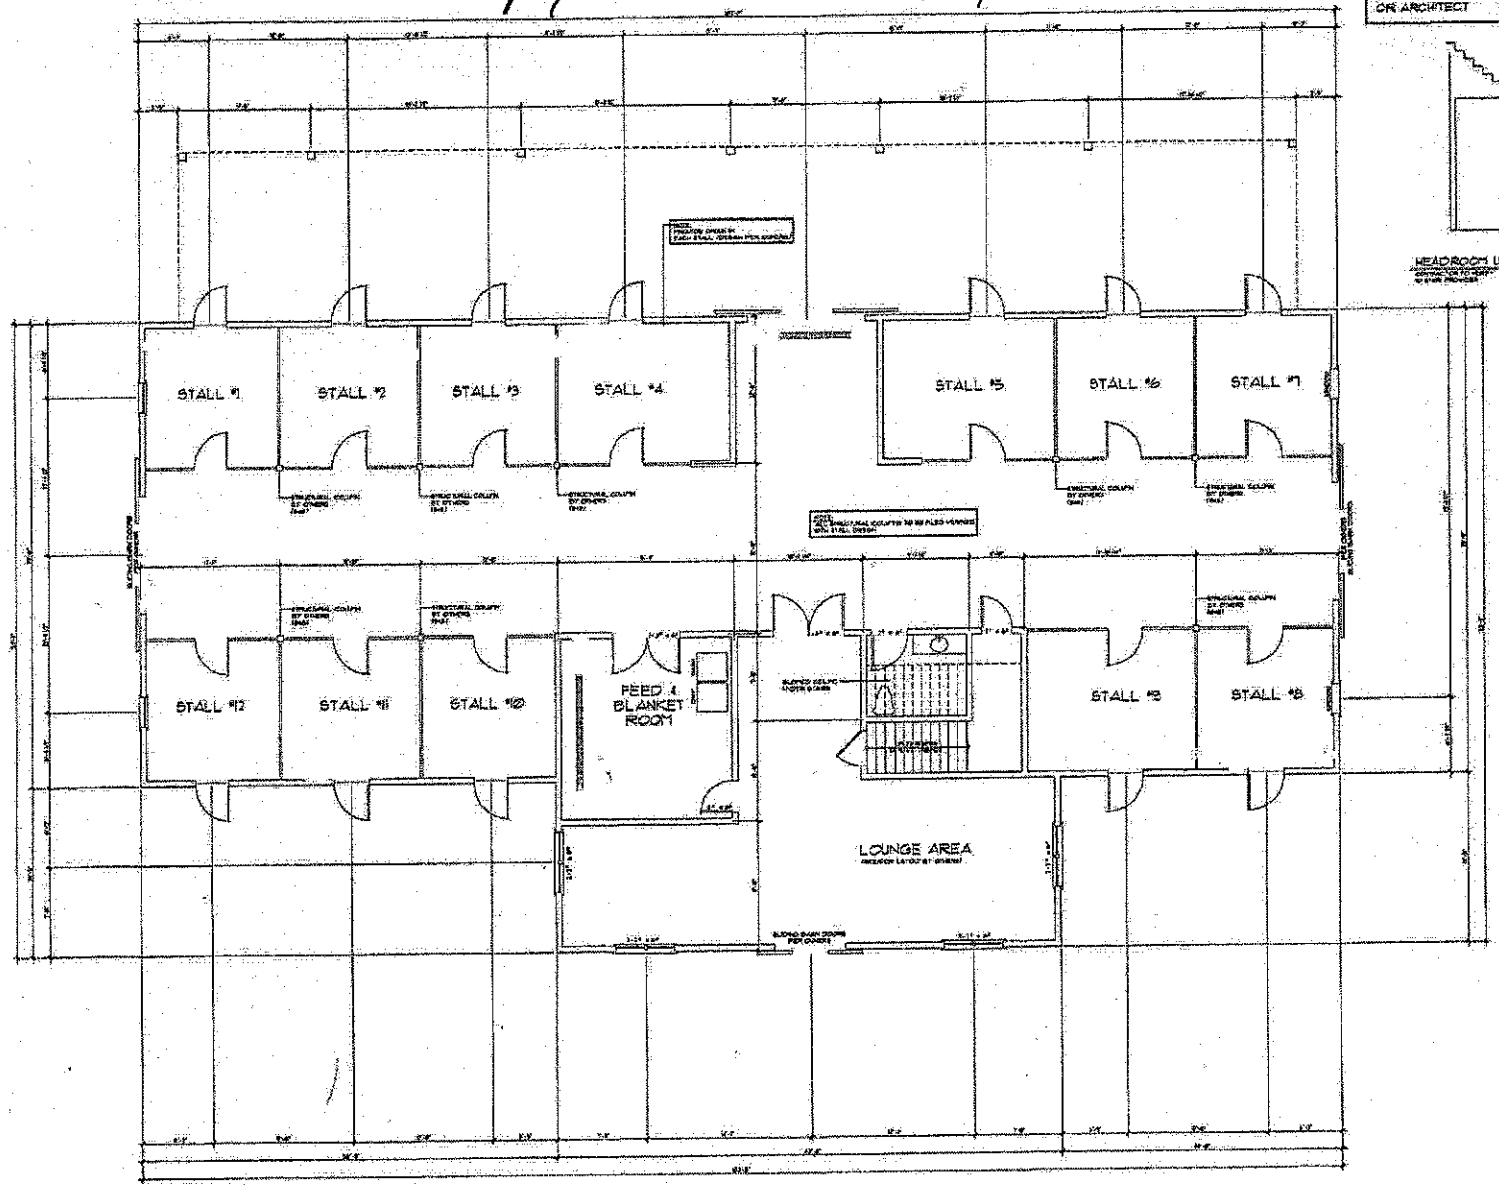

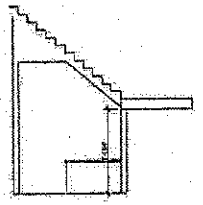

HEADROOM UNDER STAIRS

GILBERT BARN

Square Footage	
Main Level Htd.	1975 SqFt.
Upper Level Htd.	1,361 SqFt.
Total Htd.	3336 SqFt.
Main Barn Area	3,798 SqFt.
Rear Porch	1,386 SqFt.
Total	7,521 SqFt.

MAIN LEVEL FLOOR PLAN

DRAWING:

PROJECT: GILBERT BARN

JOB NUMBER:

DRAWN BY:

PRELIMINARY DATE:

DATE: SEPTEMBER 6, 2013

SHEET 3 OF 8 SHEETS

PROJECT NOTE: DRAWINGS ARE LIMITED TO THOSE ITEMS WHICH HAVE BEEN REASONABLE CARE AND PROFESSIONAL SKILL IN PREPARATION AND EXECUTION OF THESE DRAWINGS BUT NO GUARANTEE OF PERFECT DOCUMENTS OR PLANS IS GIVEN OR IMPLIED. BUILDER / OWNER MUST CAREFULLY REVIEW ALL DIMENSIONS & DETAILS FOR ACCURACY AND CONFORMITY TO SITE. RESPONSIBILITY FOR THESE ARE STRICTLY HELD AND MUST BE BROUGHT TO THE ATTENTION OF ALL PRIOR TO CONSTRUCTION