IREDELL COUNTY HEALTH DEPARTMENT


ENVIRONMENTAL HEALTH DIVISION

PAGE 2: ***SITE PLAN WORKSHEET***

SEE THE "SAMPLE SITE PLAN" BELOW. ***INCOMPLETE SITE PLANS WILL BE RETURNED TO YOU FOR COMPLETION AND MAY RESULT IN A DELAY IN THE ISSUANCE OF YOUR SEPTIC SYSTEM PERMIT!!!***

Place an (X) beside each item as you complete the site plan:

( ) **Property Line measurements are clearly identified**
( ) **All proposed structures are indicated**
( ) **Front and side setbacks from property line**
( ) **Preferred driveway location and well location**
( ) **Area you prefer your septic system to be placed**
( ) **North arrow, or other sufficient indicator of direction**

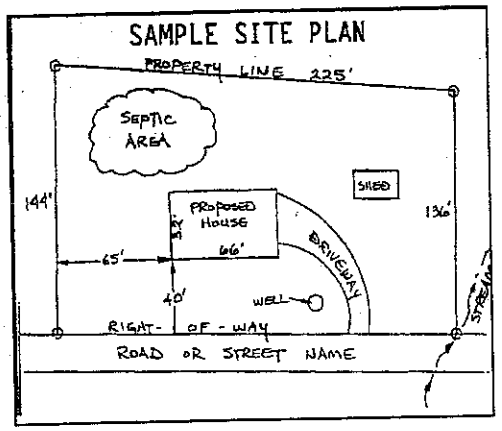

Circle N/A on the following if appropriate:

Location of septic systems and wells within 100' of your property	**N/A**
Location of easements and rights of ways on your property	**N/A**
Location of any designated wetlands on the property	**N/A**

USE THIS SPACE TO DRAW YOUR SITE PLAN


Show: proposed house or business footprint, wells, water lines, patios, pools and decks, and any other item that will occupy space on the site

See

Attached

Signature: Corinne Calnan
Property owner or owner's legal representative signature (SIGNATURE REQUIRED)

7/30/14
DATE

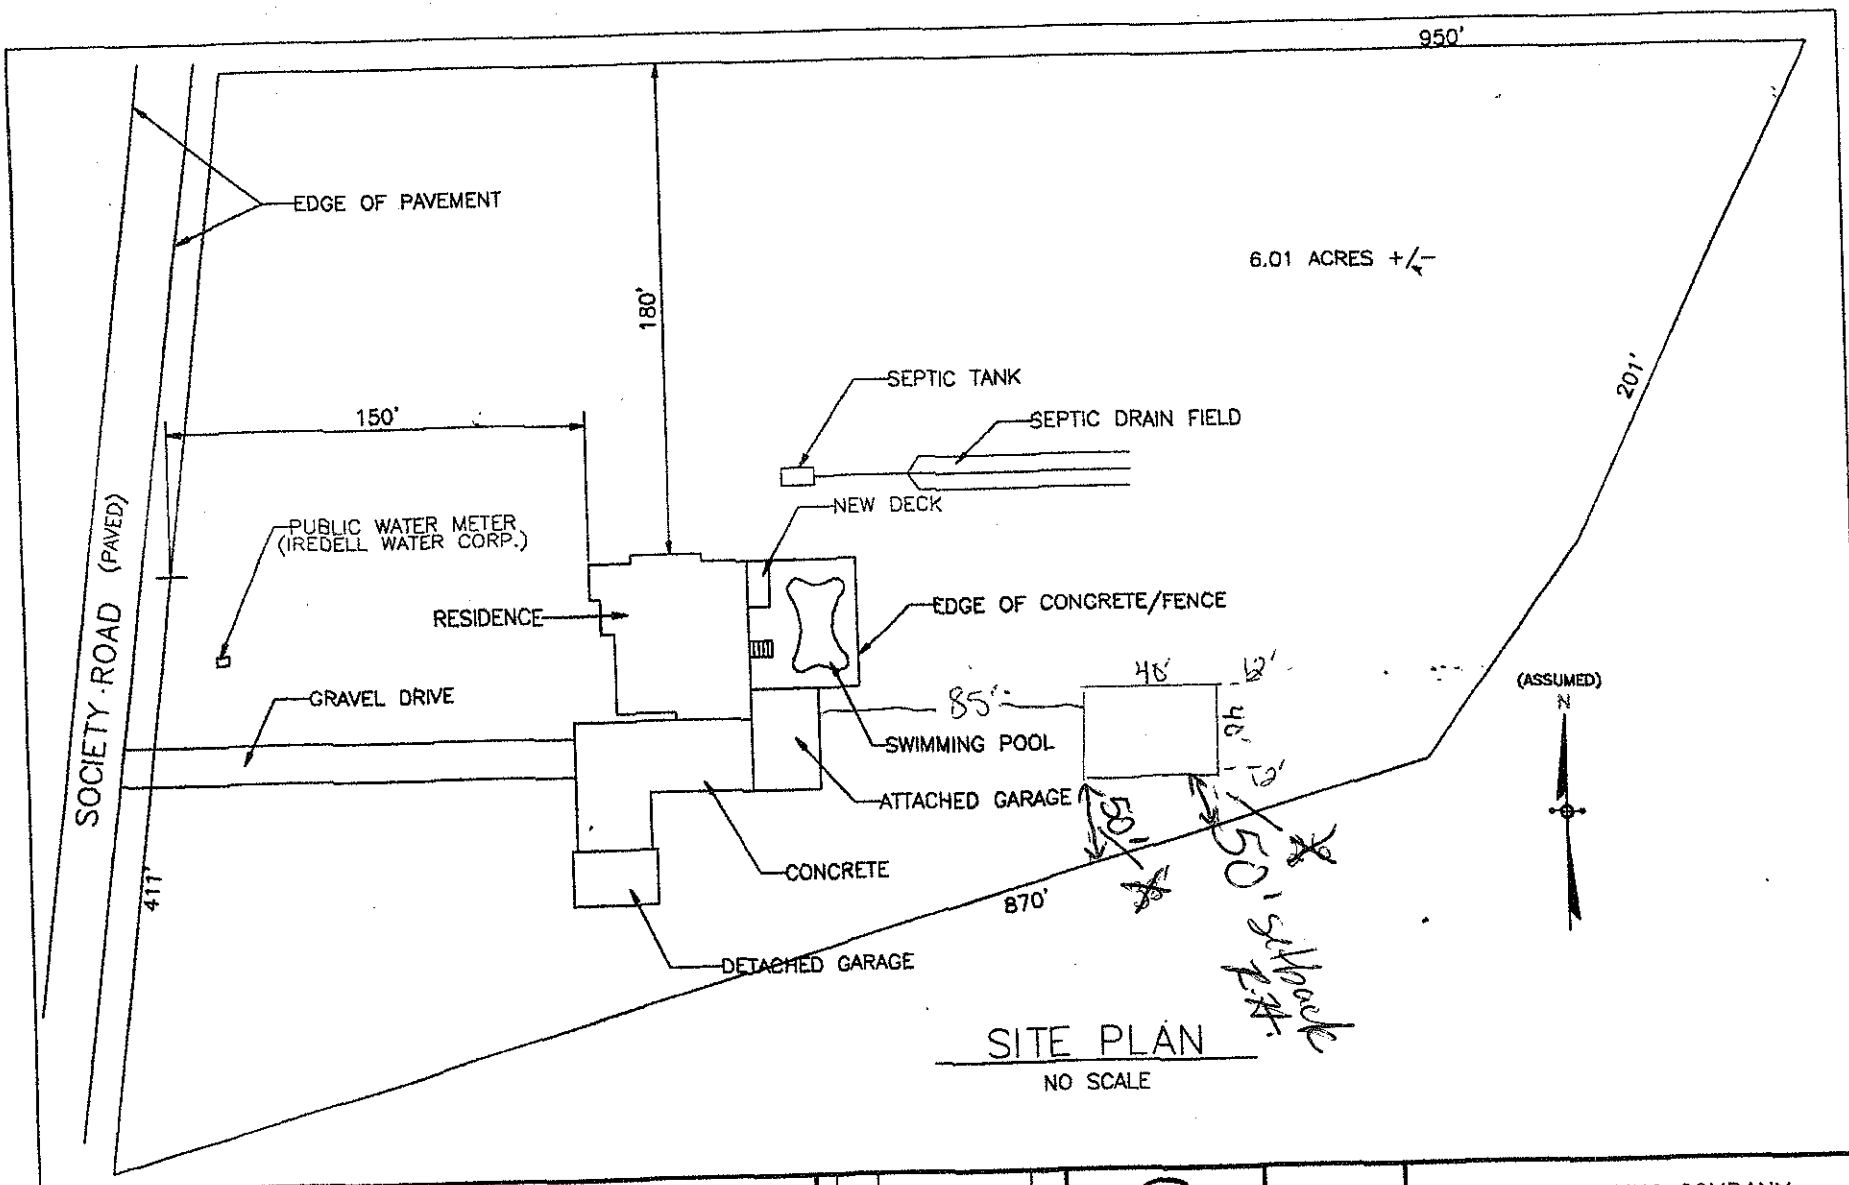

SITE PLAN

NO SCALE

SHEET NO.	1
DRAWN	NANTZ
DATE	11.12.12

A BATH & BEDROOM RENOVATION FOR:
TOM CALNAN
251 SOCIETY ROAD
STATESVILLE, N. C.

SITE PLAN

SCALE: NONE

NO.	DATE	DESCRIPTION	BY

REVISIONS

REPRODUCTION OR REUSE OF THIS DRAWING, IN PART OR IN WHOLE, WITHOUT WRITTEN PERMISSION IS FORBIDDEN. © COPYRIGHT 2012

NANTZ BUILDING COMPANY
GENERAL CONTRACTOR
RESIDENTIAL – COMMERCIAL – INDUSTRIAL
147 NANTZ WOODS LANE
TROUTMAN, N. C. 28166
TELE. 704-528-5043