
Fowest Circle Top Window Atrium Door

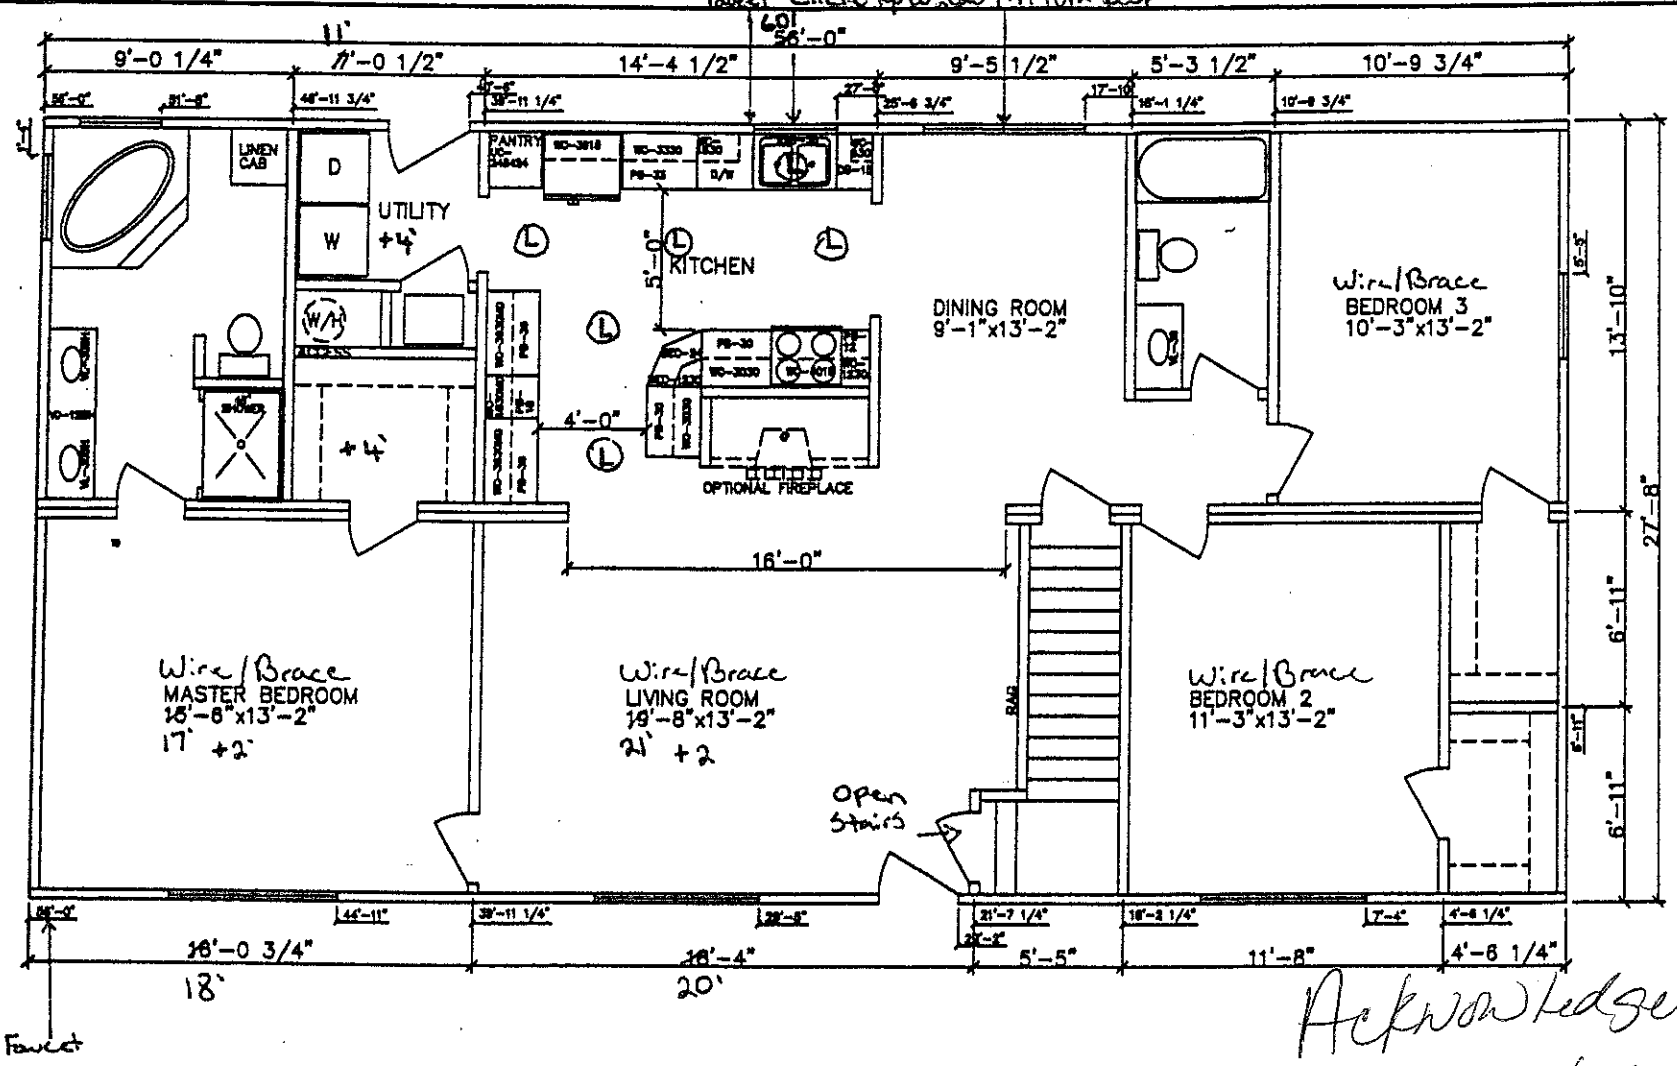

PRELIMINARY

Acknowledgement of Pl

6-4-07

2. Phone Jacks (P)
2. Cable Box (C)
6. Can Lights (L)

Approx 1660 Sq Ft 1st Floor

SCALE: 3/16"=1'-0"	APPROVED BY:	A. Tilley	**Select Homes, Inc.** Customer: Harrington	TITLE: FLOOR PLAN	PROJECT NO:
DATE: 5/30/06	DRAWN BY: STEVEN A.			MODEL: 56' SELECT-1	DRAWING NO: MP-5