
Acknowledgement Of
Plans Submittal ONLY!

Date 1-26-09


Date 12-29-08

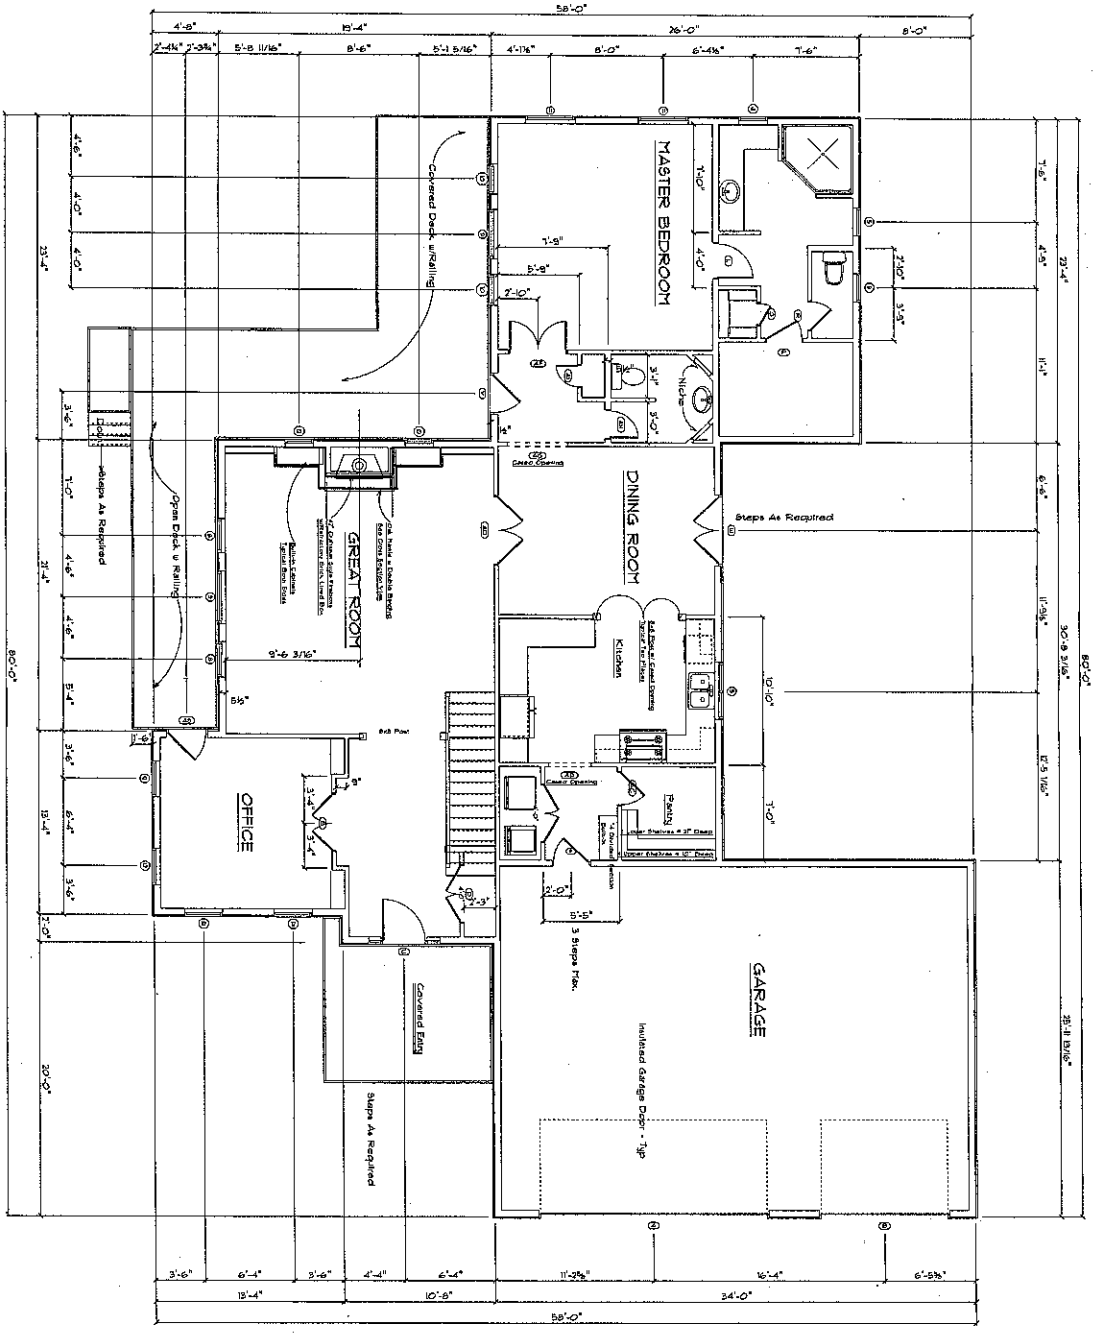

Main Floor Plan

This drawing incorporates design changes from the original design of Cliff Scott of DFL Bend Oregon

SOFTPLAN ARCHITECTURAL DESIGN SOFTWARE	SAGE Designs 1521 Cedar Lane Wilkesboro NC 28697 PHONE: 336-818-0030	SCALE: 1/4" = 1'-0"	SECTION LETTER / PAGE NUMBER	APPROVED:	PAGE 1
		DRAWN BY: JW Setzer		REVISED:	
		DATE: 12-18-08			

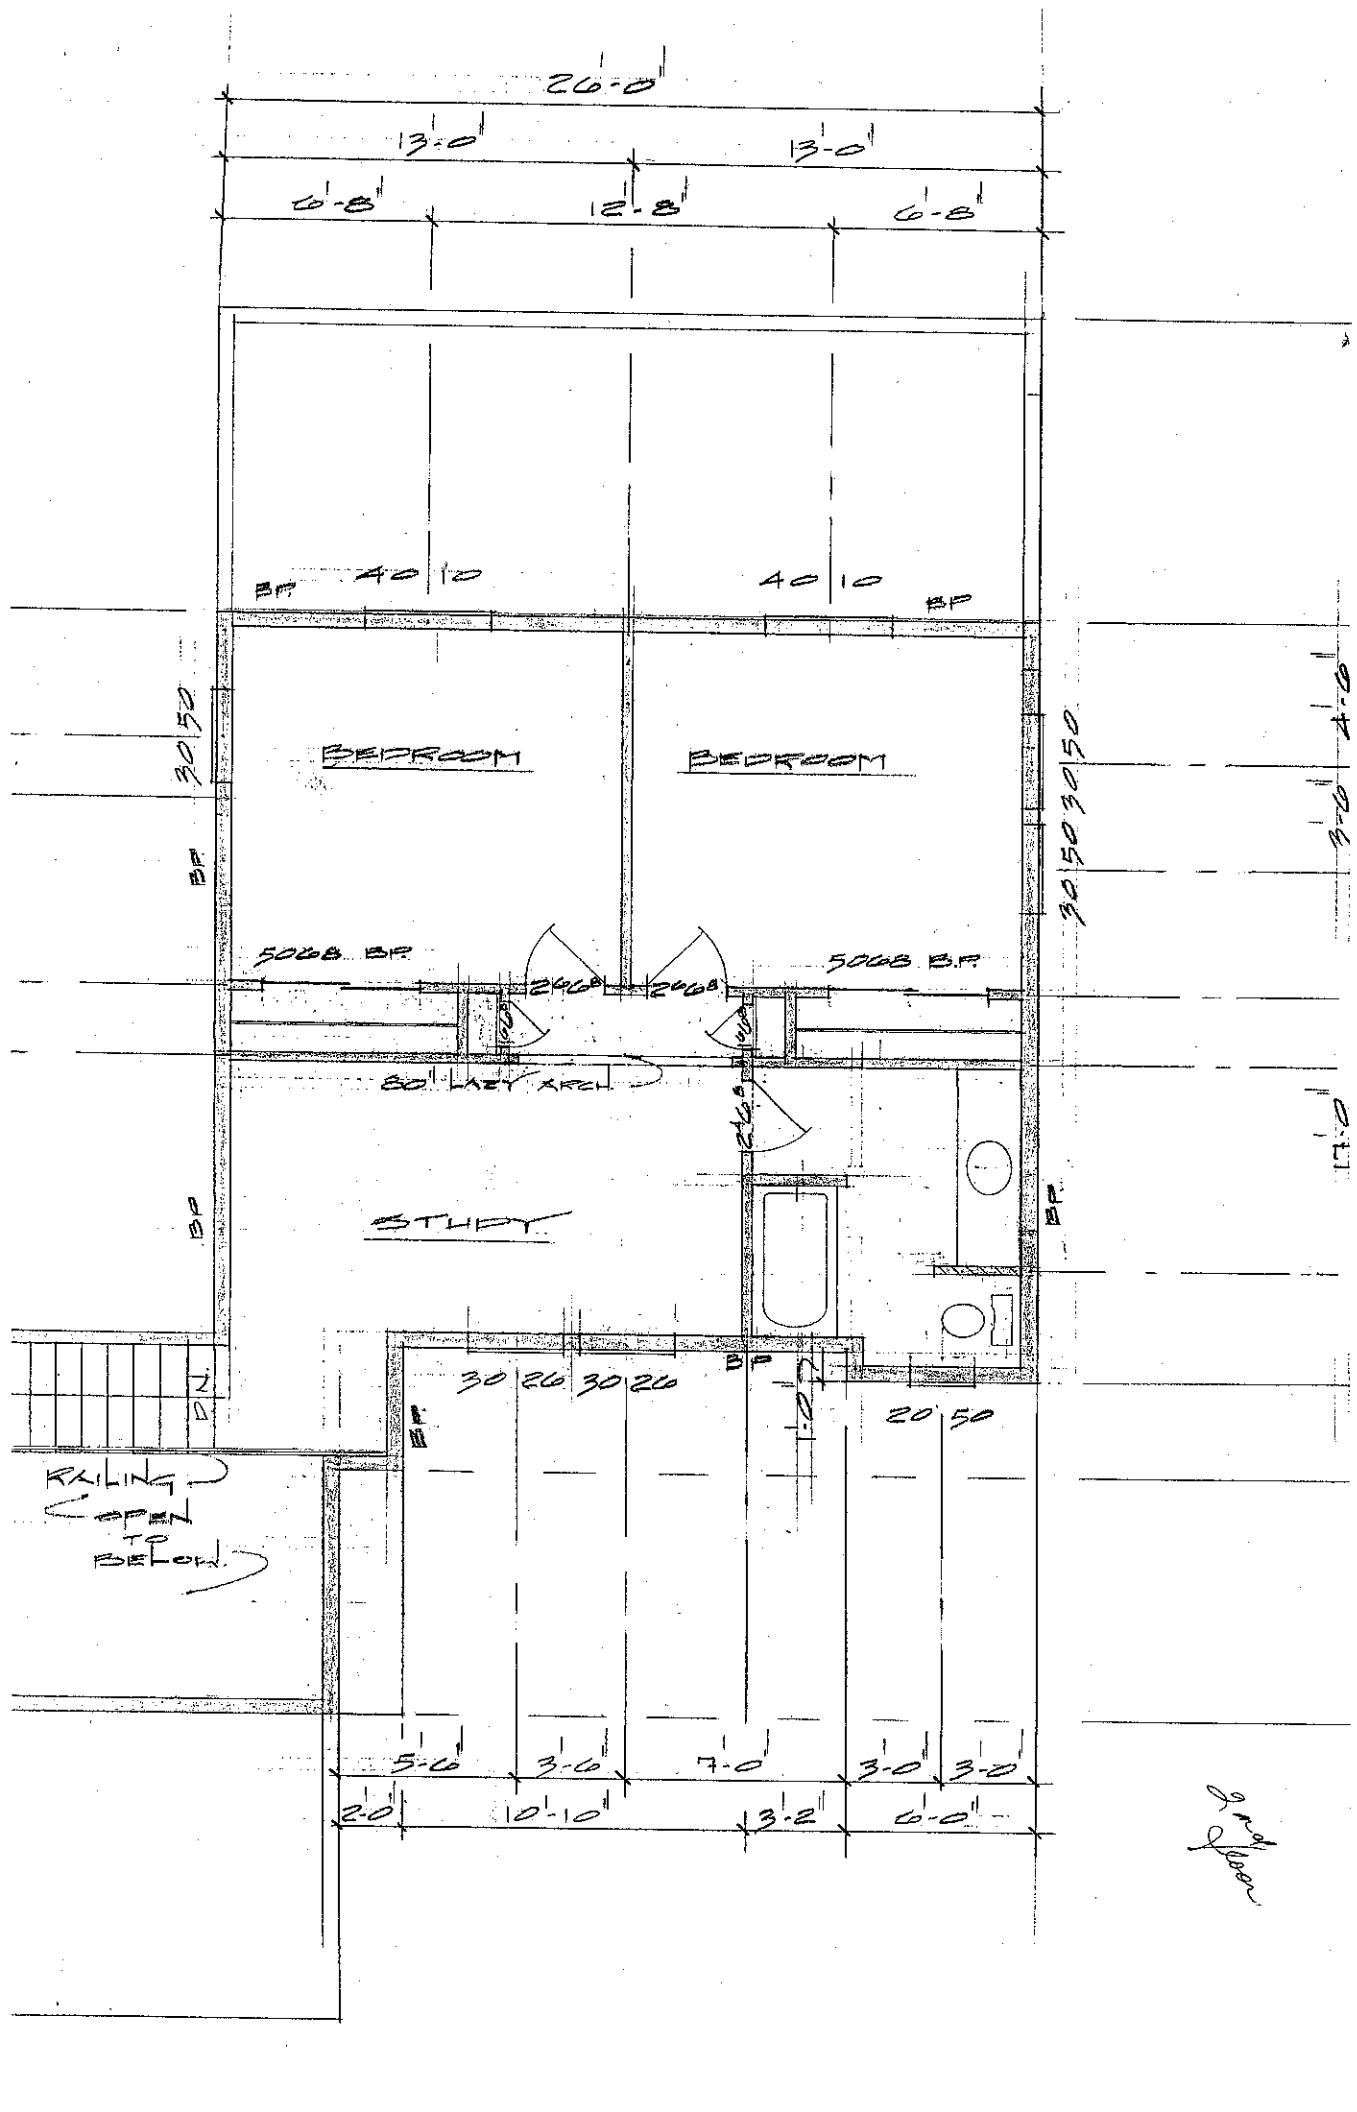
26'-0"
13'-0"
13'-0"
6'-8"
12'-8"
6'-8"
BP
40 10
40 10
BP
BEDROOM
BEDROOM
30 50
30 50 30 50
3'-0"
4'-0"
BP
5068 B.P.
2468
2468
5068 B.P.
80" LAZY ARCH
2468
STUDY
BP
BP
BP
30 26 30 26
20 50
D.N.
RAILING OPEN TO BELOW
5'-6"
3'-6"
7'-0"
3'-0"
3'-0"
2'-0"
10'-10"
3'-2"
6'-0"