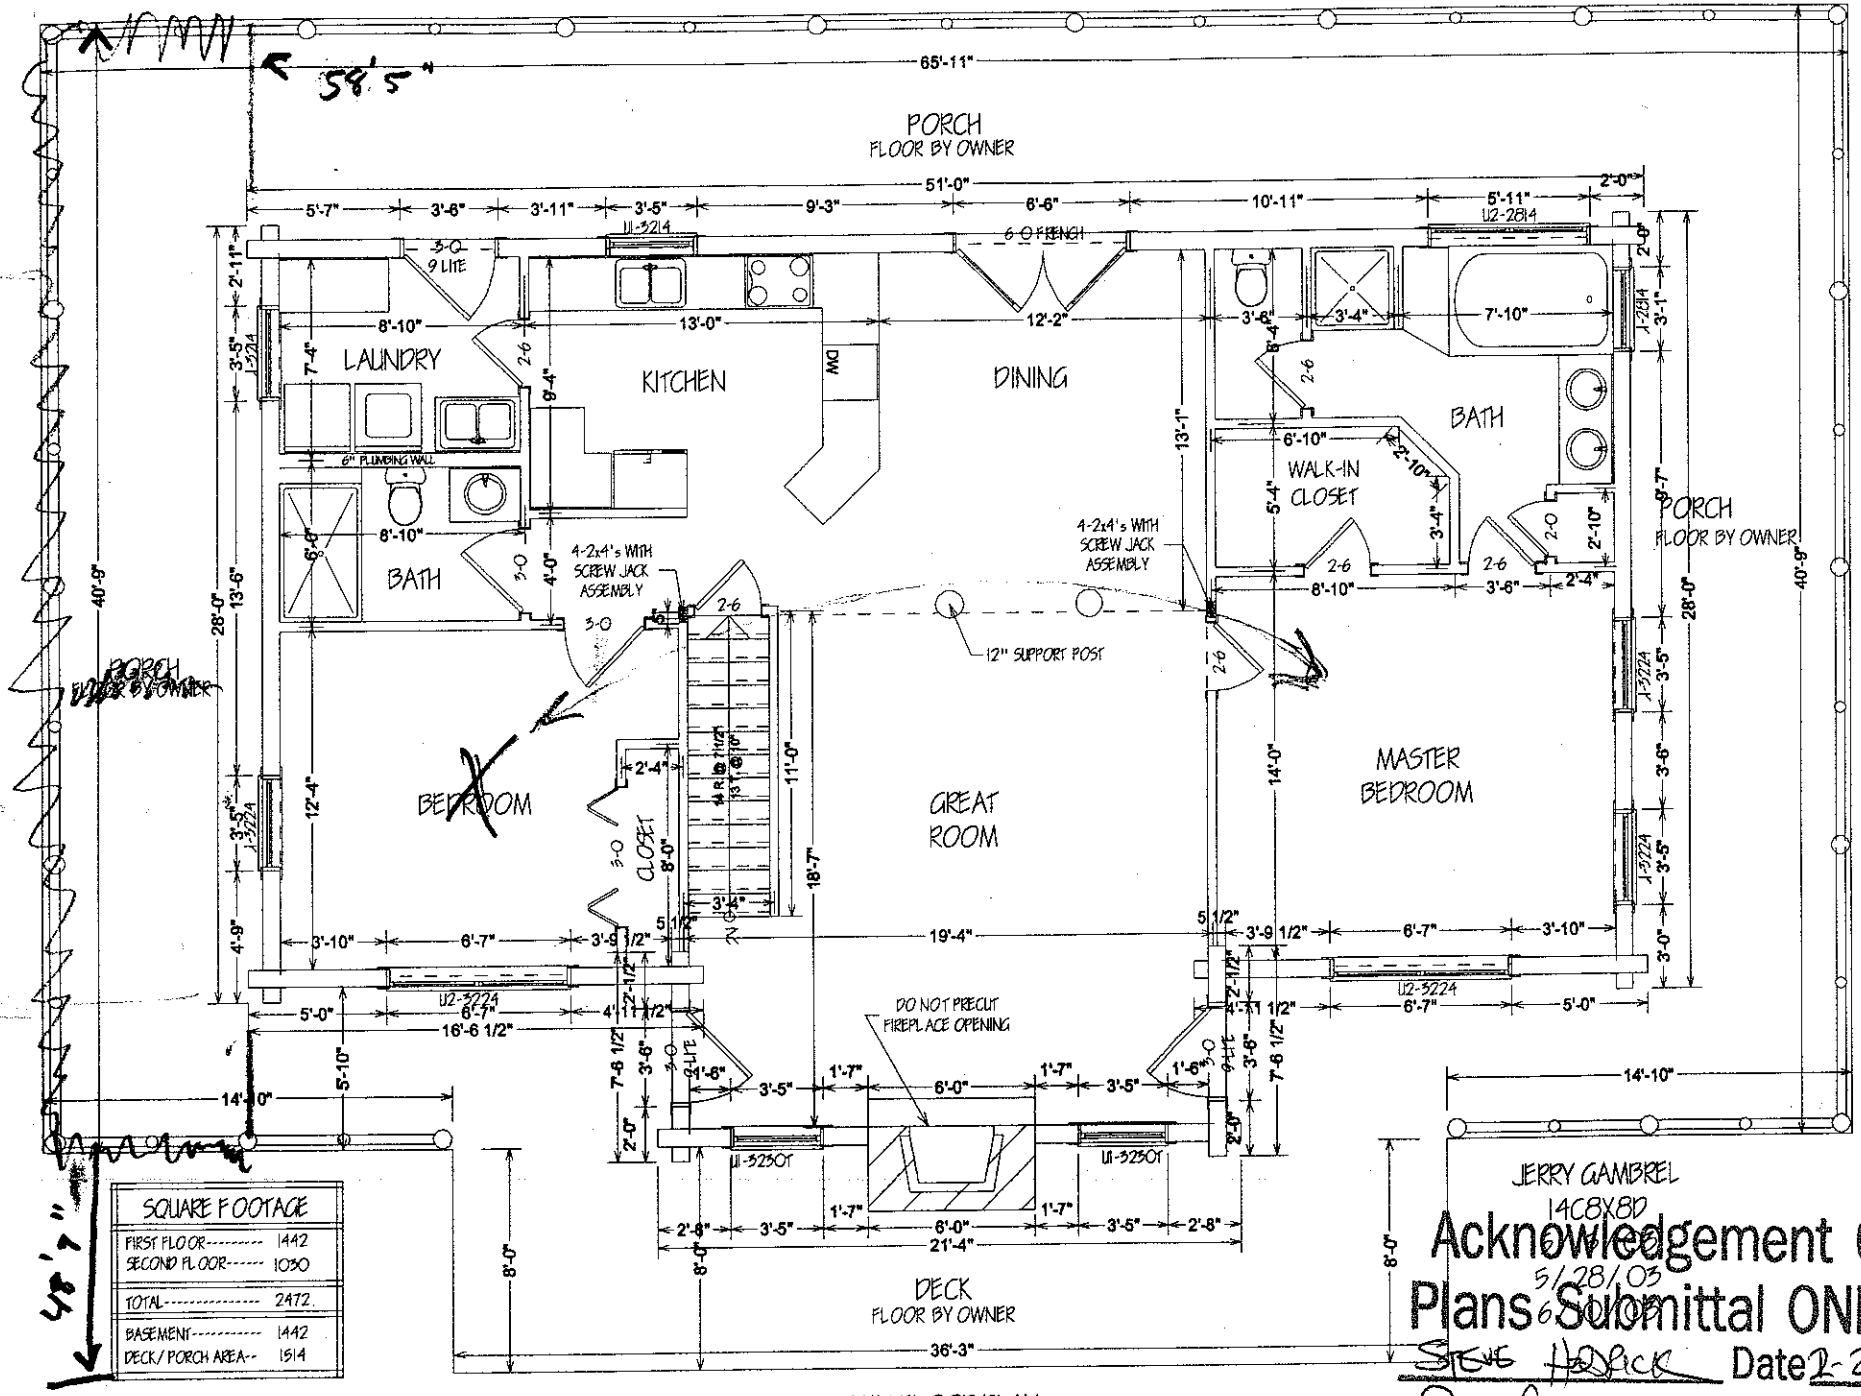



MAIN FLOOR PLAN
SCALE: 1/4" = 1'-0"

Acknowledgement Of Plans Submittal ONLY!

STEVE HODRICK Date 2-2-04

Pam Chase Date 2-2-04

JERRY GAMBREL
14C8X8D
5/15/03
5/28/03
6/10/03

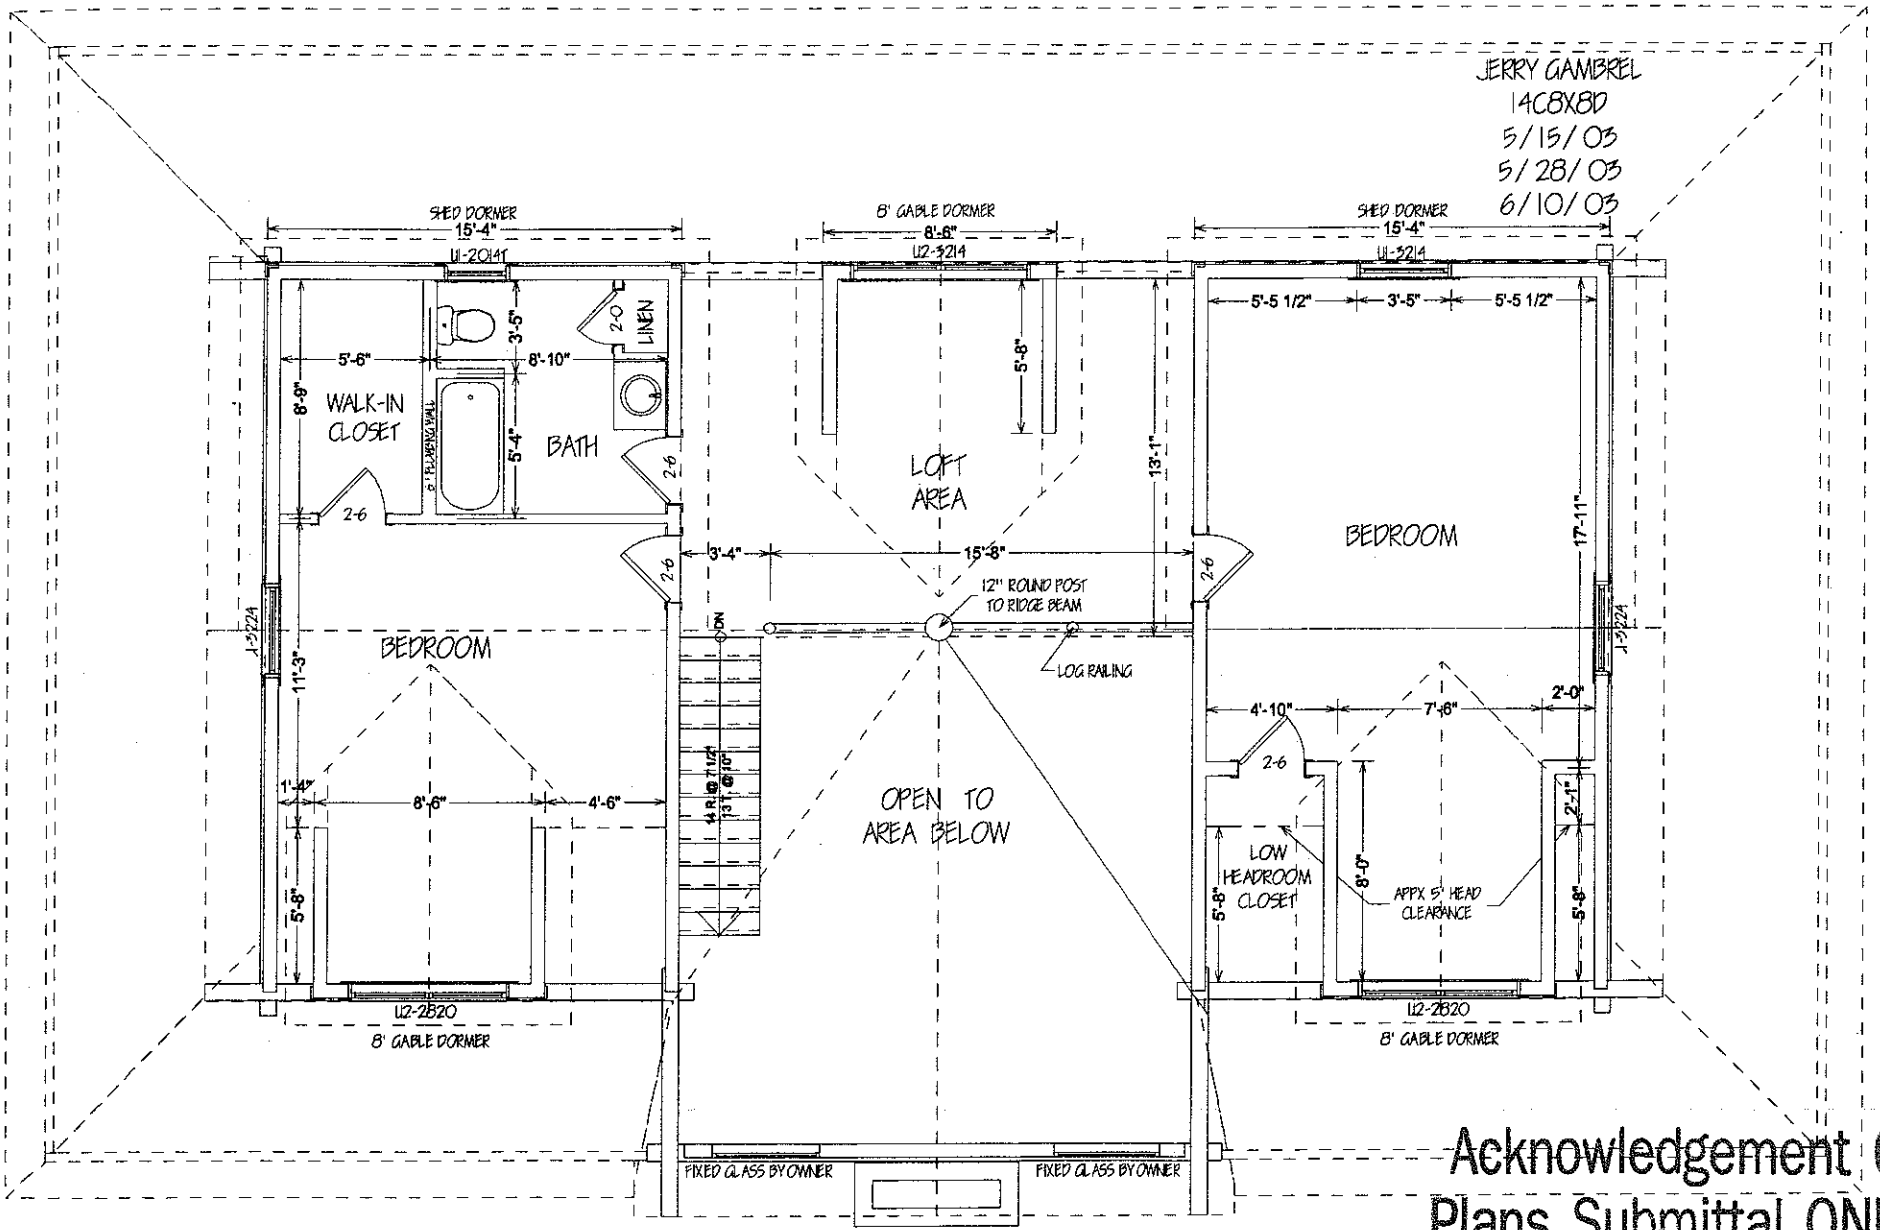

SECOND FLOOR PLAN
SCALE: 1/4" = 1'-0"

Acknowledgement Of
Plans Submittal ONLY!

Steve Hedrick Date 2-2-04

Pam Chase Date 2-2-04