
The Boone

RAG? F.A.U.?

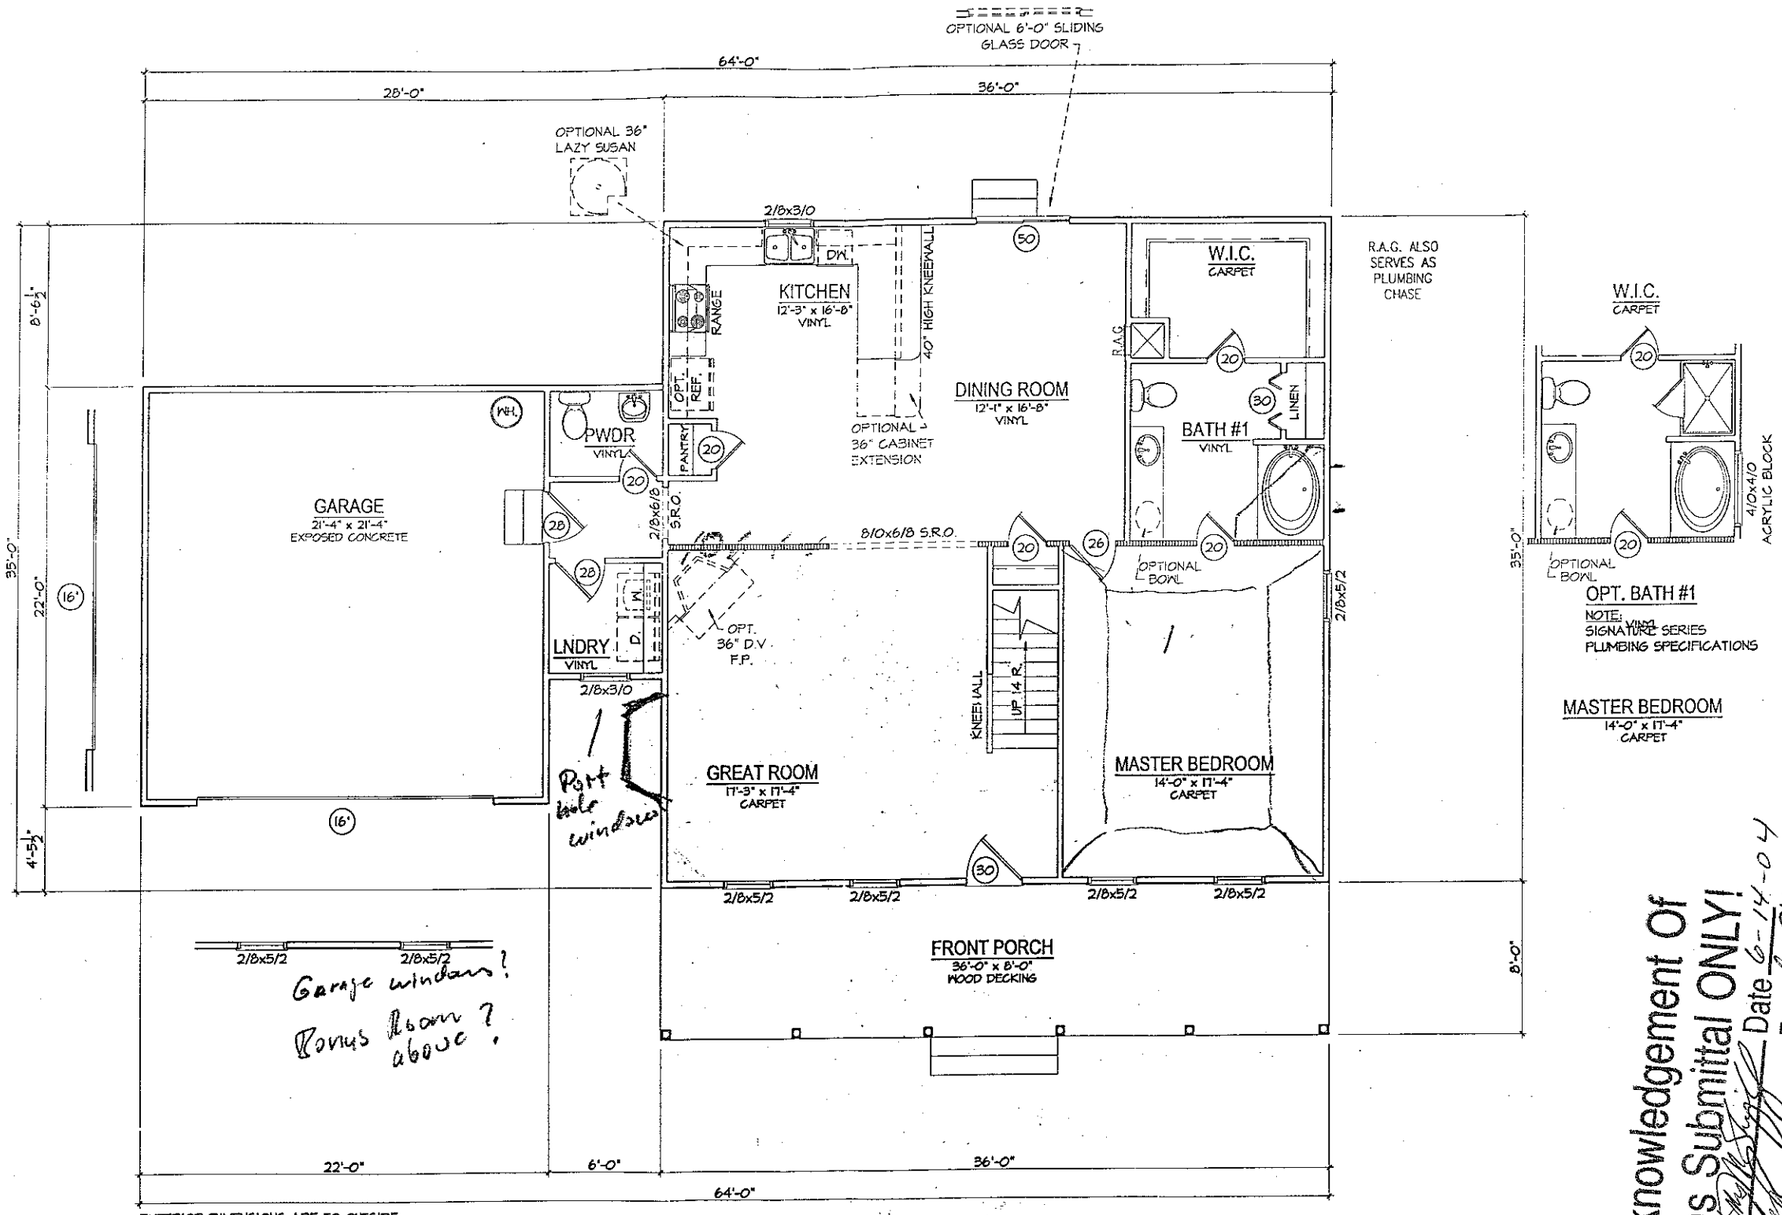

Acknowledgement Of Plans Submittal ONLY!
Date 6-14-04
Date 7-24-04

1st FLOOR PLAN
1/8" = 1'-0"

WAYNE HOMES

REVISIONS	
No.	Date
1	XX-XX-XXX
2	XX-XX-XXX
3	XX-XX-XXX
4	XX-XX-XXX
5	XX-XX-XXX
6	XX-XX-XXX

©COPYRIGHT 2000 WAYNE HOMES

NOTICE:

DO NOT SCALE DRAWING FOR DIMENSIONS NOT SHOWN CONTACT PLAN COORDINATOR FOR CLARIFICATION

1 1/2-1828-D

1st FLOOR PLAN

DESIGN REFERENCE CO WYN0009

DRAWN BY/CHECK BY MEJ \ PL


RELEASE DATE 02/06/04

PLAN NUMBER 1828

CAD FILE NAME 1828D005

SHEET NUMBER D-5

FILENAME: 1828D005.DWG SCALE: 1:1 LAST SAVED ON 11/03/2000

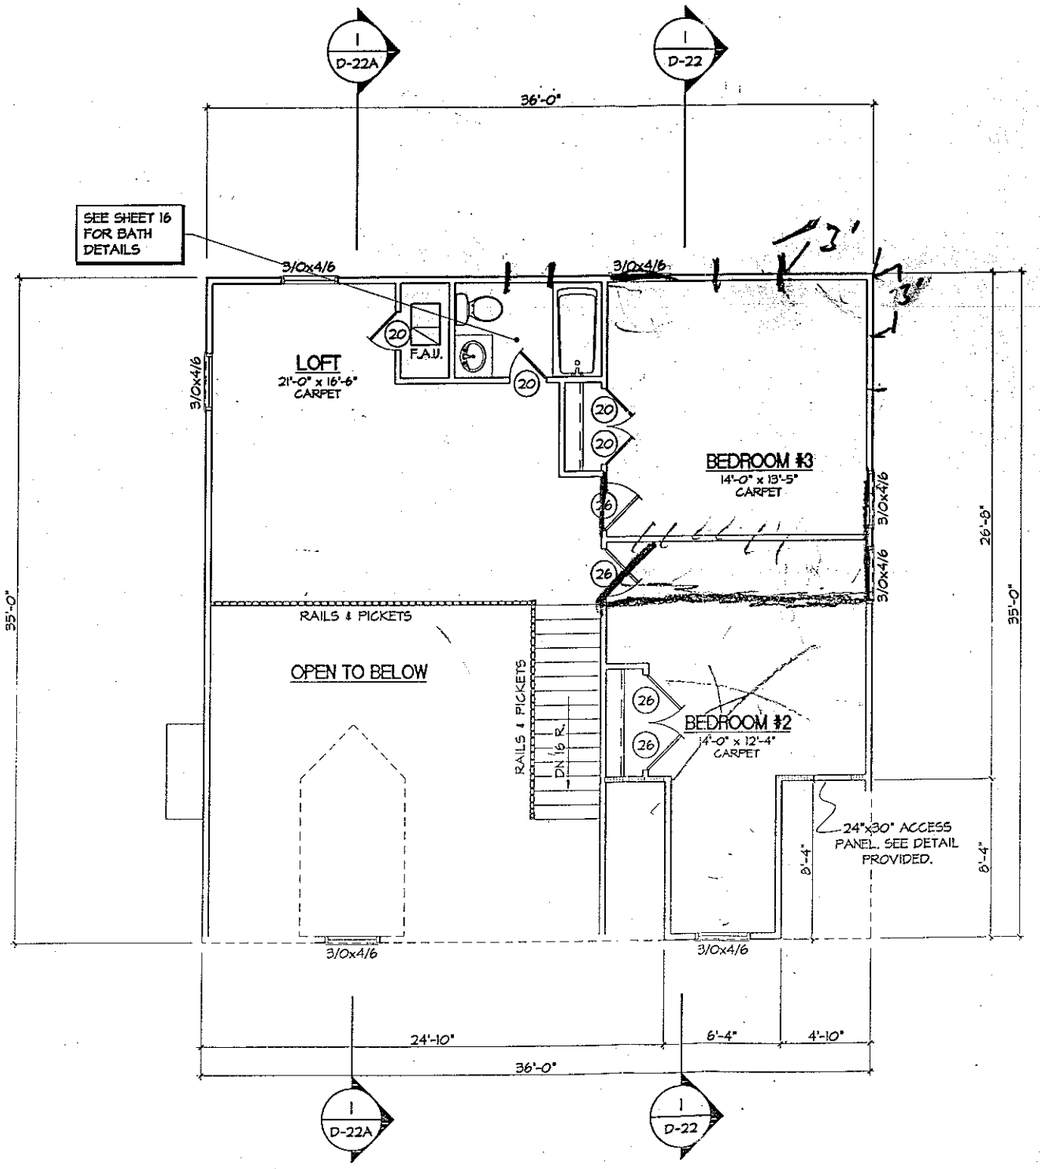

Upstairs (Boone)

2nd FLOOR PLAN
1/8" = 1'-0"

OWNER: SIGN OFF DATE

OWNER: SIGN OFF DATE

DIV. MAN.: SIGN OFF DATE

FINAL PLANS

FOR ILLUSTRATION PURPOSES ONLY, ACTUAL TOPOGRAPHY IS NOT REPRESENTED

REVISIONS	
No.	Date
1	XX-XX-XXXX
2	XX-XX-XXXX
3	XX-XX-XXXX
4	XX-XX-XXXX
5	XX-XX-XXXX
6	XX-XX-XXXX

©COPYRIGHT 2000
WAYNE HOMES

NOTICE:
All drawings, specifications and models thereof are instruments of service and remain the property of Wayne Homes. The manufacture or unauthorized use of these documents for any other project, without written permission from Wayne Homes, is strictly prohibited. This design is protected by federal copyright laws.

DO NOT SCALE DRAWINGS
FOR DIMENSIONS NOT SHOWN CONTACT PLAN COORDINATOR FOR CLARIFICATION

11/2-1828-D
2nd FLOOR PLAN
DISCOVERY SERIES

DESIGN REFERENCE CODE
WYN0009

DRAWN BY/CHECK BY
MEJ \ PL

RELEASE DATE
03/15/04

PLAN NUMBER
1828

CAD FILE NAME
1828D008

SHEET NUMBER
D-8