
Acknowledgement
Plans Submittal ONLY!
Paul Brown Date 4/21/15
Justin Herdes Date 6-2-15

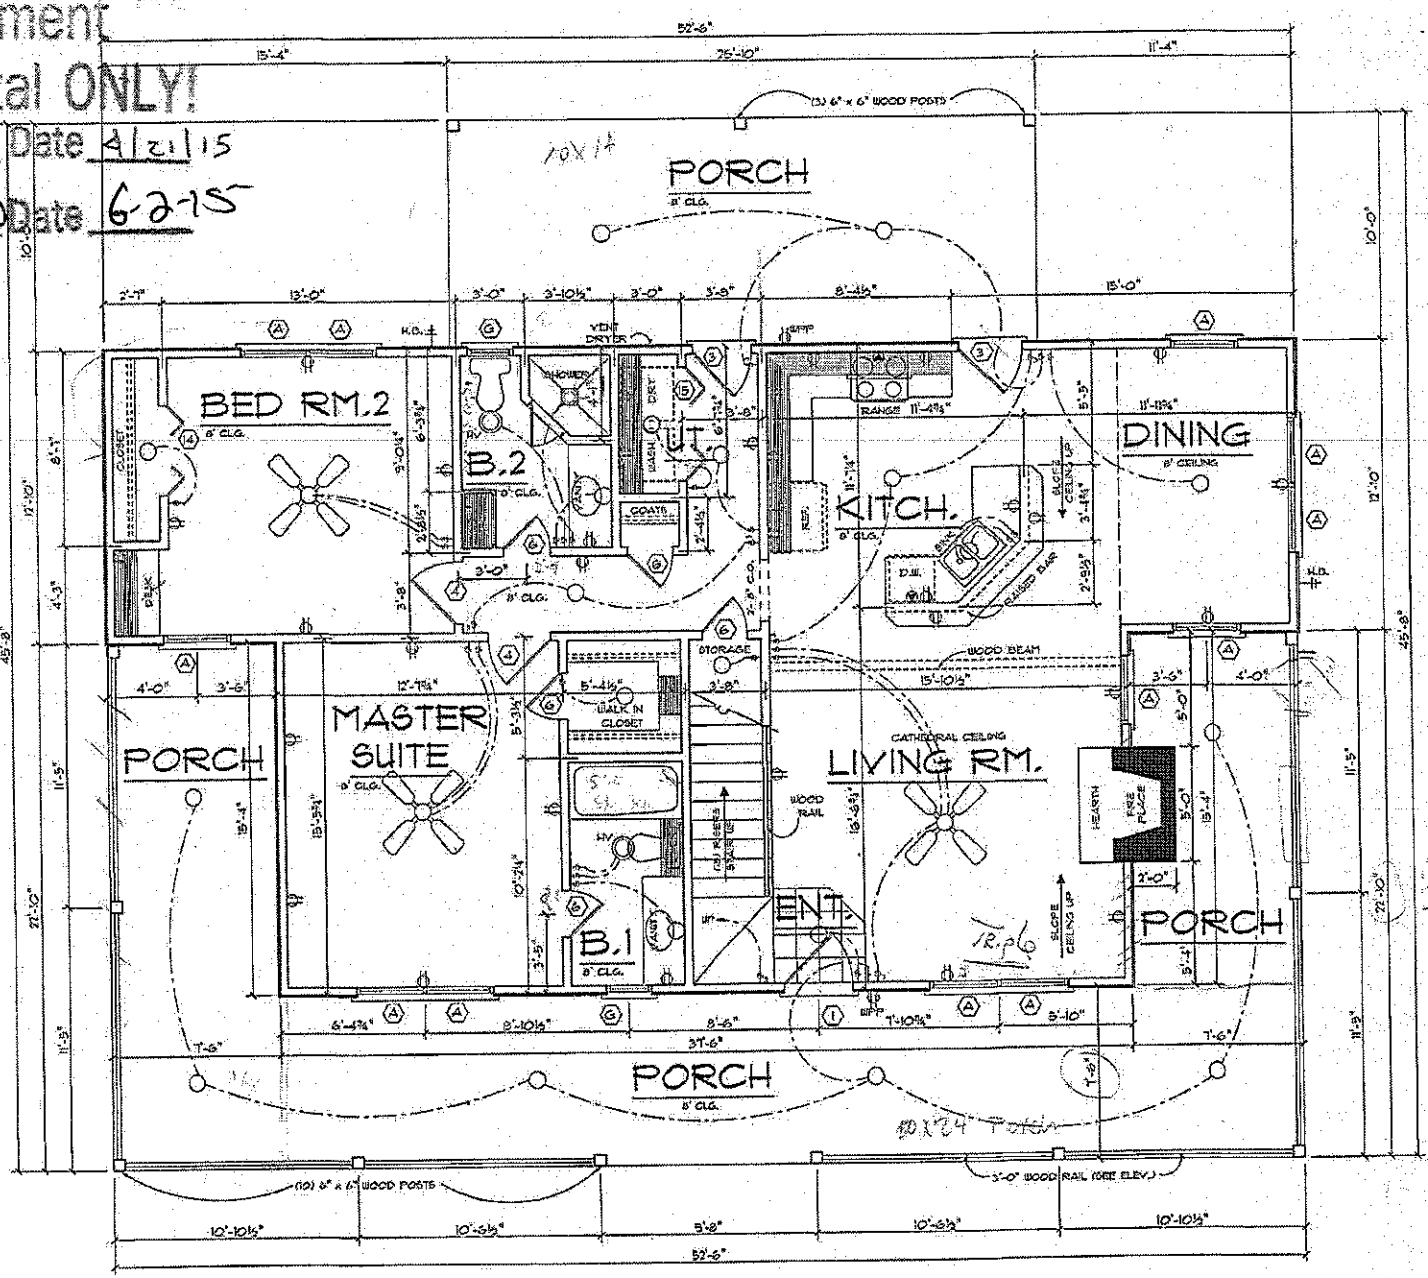


LOWER FLOOR PLAN

HOUSE	1250 SQ.FT.
PORCHES	851 SQ.FT.
TOTAL	2101 SQ.FT.

PLAN NU

Acknowledgement
Plans Submittal ONLY!
Randy Braun Date 4/21/15
Justin Hardesty Date 6-2-15

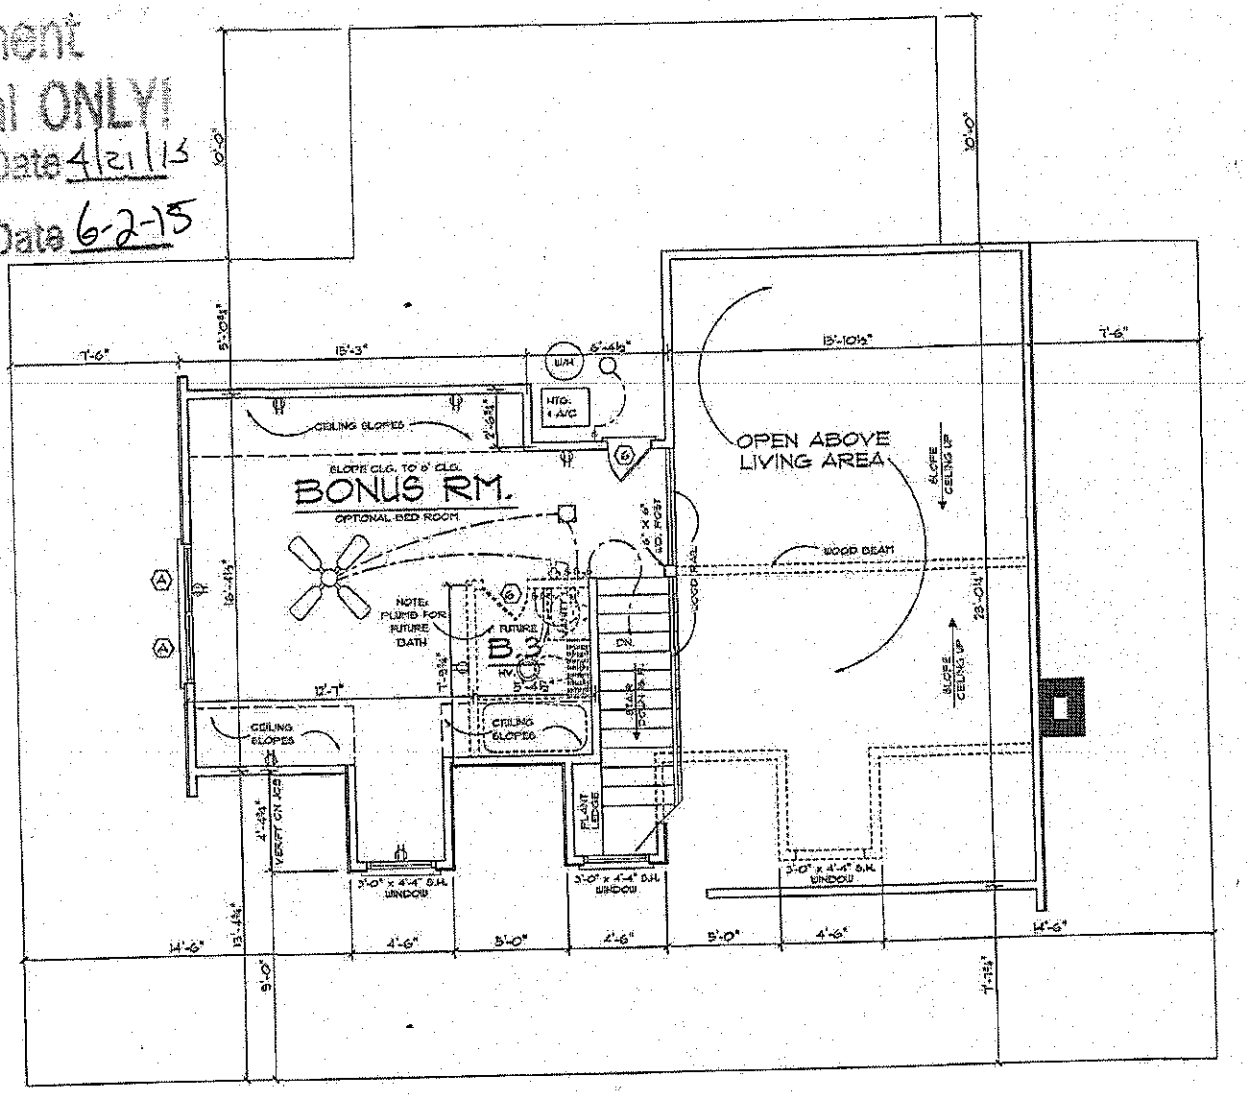

UPPER FLOOR PLAN

SCALE : 1/4" = 1'-0"

250 sq s.f
@ 12# bsmt
@ 2 sq# ceil
@ 5# beam
@ 5# [illegible]
@ 35 [illegible]

PLAN NO
1250