
Acknowledgement Of Plans Submitted ONLY

Garry Lungford Date 6/8/15

Judy Lungford Date 6/8/15

Option 2

NOTE:
- PLY GEM VINYL WINDOWS THROUGHOUT HOME
- ½" DRYWALL RETURNS
- SIX PANEL MOLDED HOLLOW CORE INTERIOR DOORS THROUGHOUT HOME
- FLOORING SQUARE FOOTAGES INCLUDE CLOSETS RELATIVE TO THAT SPECIFIC ROOM UNLESS OTHERWISE NOTED
- SOME FLOORING SQ. FT. MAY INCLUDE HALLS OR AREAS THAT CONNECT W/O WALL SEPERATION IF SAME FINISH IS CONTINUED
- DRYWALL OPENINGS TO BE 6'-8" HIGH UNLESS OTHERWISE NOTED
- HEADERS TO BE 2-PLY UNLESS OTHERWISE NOTED
- SMOOTH CEILINGS THROUGHOUT HOME
- 9' PLATE HEIGHT THROUGHOUT
- 5-1/4 BASEBOARDS, 3-1/4 CASING ON DOORS

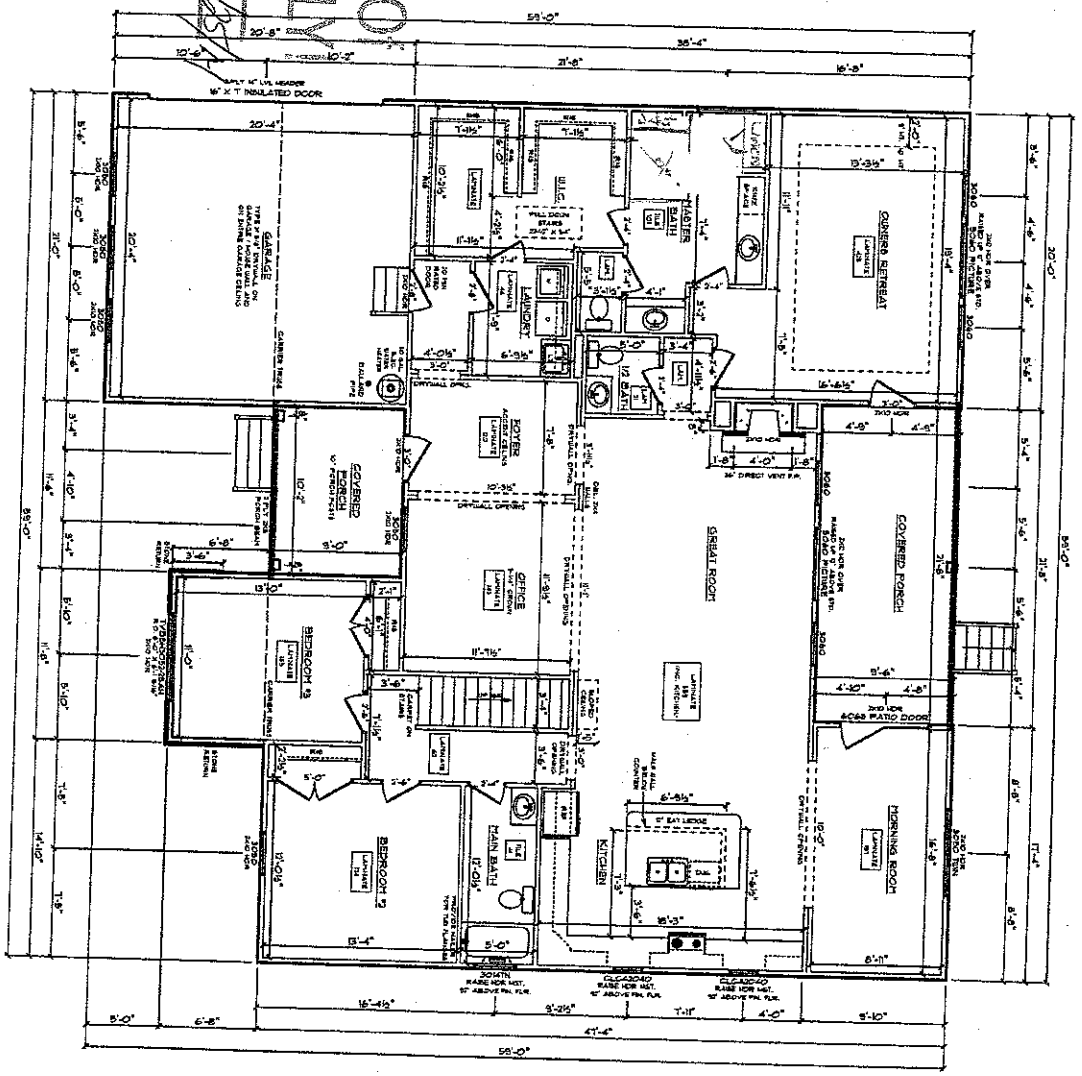

HERITAGE 'B' / CUSTOM
MAIN FLOOR PLAN
9' CEILING HEIGHT

Charlotte, NC
341 Alcova Road
Mooresville, NC 28117
Sales: (877) 267-3482
Construction: (800) 401-1534
www.schumacherhomes.com

SCHUMACHER HOMES

CUSTOM BUILT FOR: GARRY & JUDY LUNGFORD
JOB #: CH615 014 0108
LOT #: 19188
LOCATION: 164 PADDOCK RD
UNION GROVE, NC
IREDELL COUNTY

STYLE OF HOME: HERITAGE 'B' / CUSTOM

MAIN FLOOR LIVING AREA = 2372 SQ. FT.
BONUS ROOM AREA = 521 SQ. FT.
GARAGE AREA = 434 SQ. FT.
CRAWL SPACE AREA = 2387 SQ. FT.
PORCH AREA = 309 SQ. FT.

DRAWN BY: JAE
DATE:
SCALE: 1/8" = 1'-0"
DWG: 4

© COPYRIGHT 2014 SCHUMACHER HOMES, INC. ALL RIGHTS RESERVED. NO PORTION OF THIS DOCUMENT MAY BE UTILIZED, IN WHOLE OR PART, WITHOUT PRIOR WRITTEN PERMISSION OF SCHUMACHER HOMES, INC. A $1,000.00 REWARD IS AVAILABLE TO THE FIRST PROVIDER OF INFORMATION LEADING TO THE SUCCESSFUL PROSECUTION OF A CLAIM MADE BY SCHUMACHER HOMES, INC. FOR COPYRIGHT INFRINGEMENT