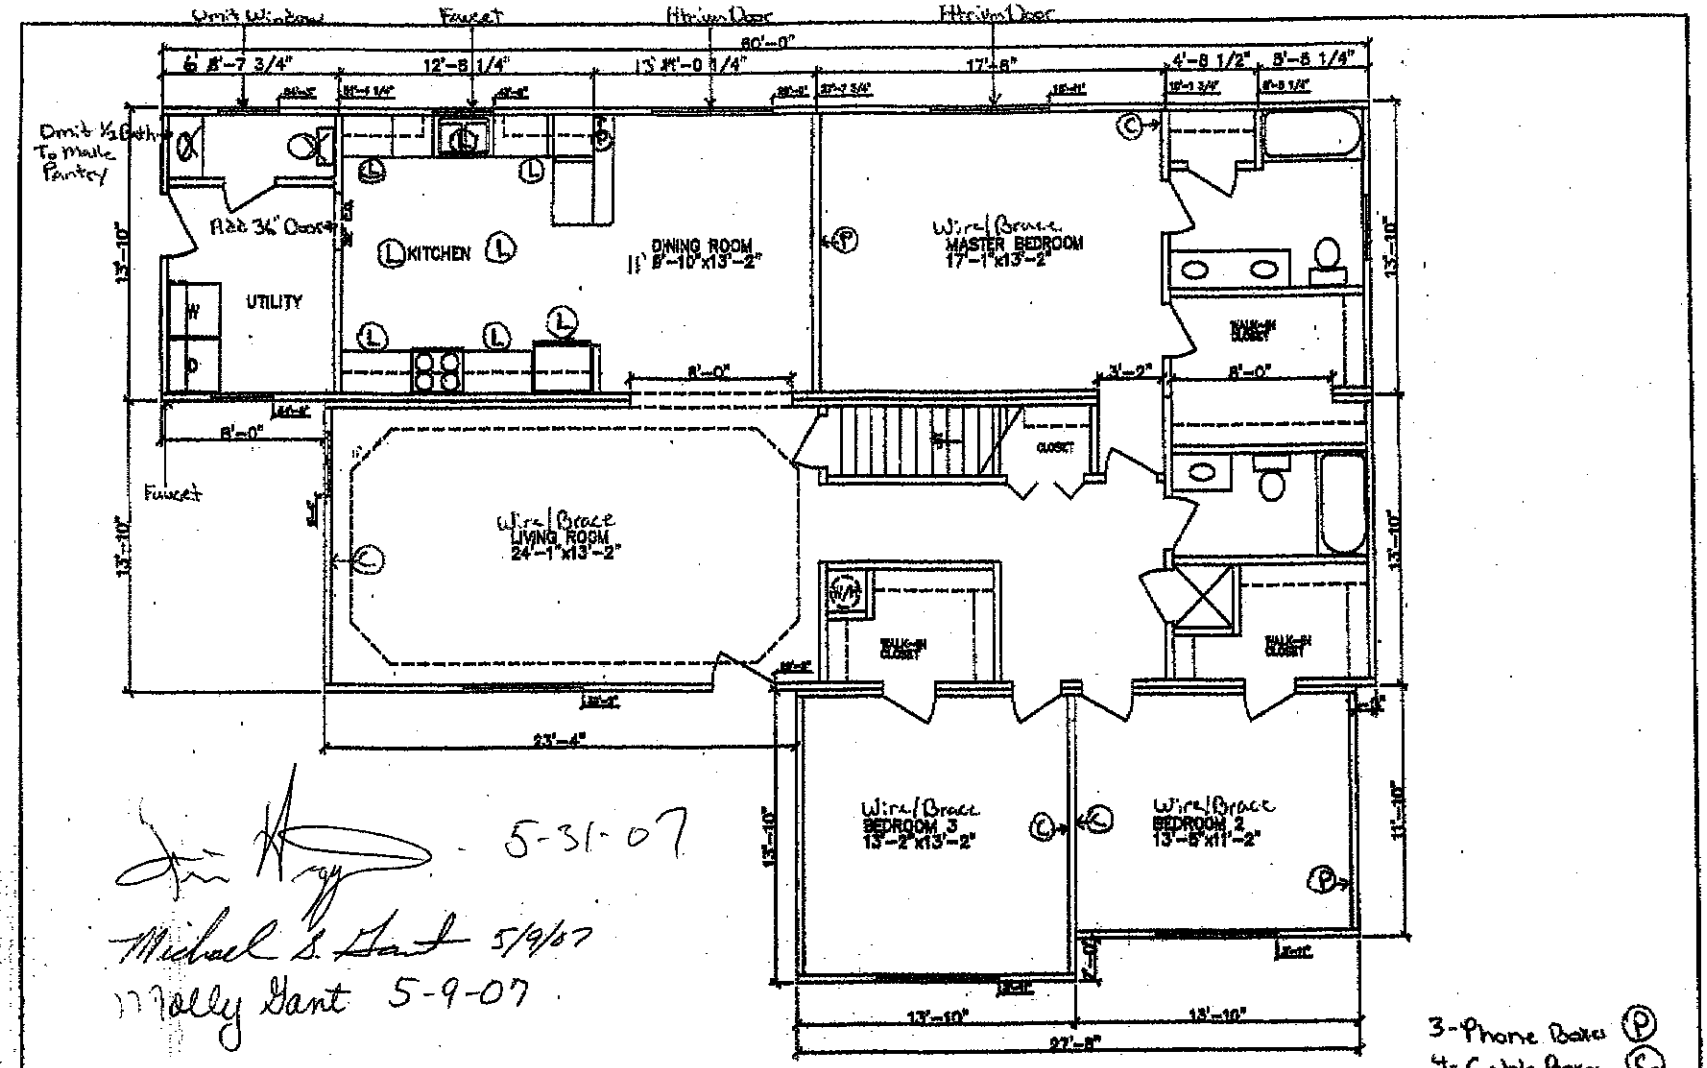


5-31-07

Michael S. Gant 5/9/07

Molly Gant 5-9-07

3-Phone Boxes (P)
4-Cable Boxes (C)
8-Can Lights

Approx 1937 Sq. Ft 1st Floor

REVISIONS	SCALE: 3/16"=1'-0"	APPROVED BY:	Anthony Tiller	**Select Homes, Inc.** Customer: Grant	TITLE: FLOOR PLAN
	DATE: 3/26/08	DRAWN BY: STEVEN A.			MODEL: 80' SELECT-3 9601 TSBR

PROJECT NO:
DRAWING NO/MP-5.0