
Acknowledgement
Plans Submittal ONLY!
Date 05/04/16
Date 7/1/16

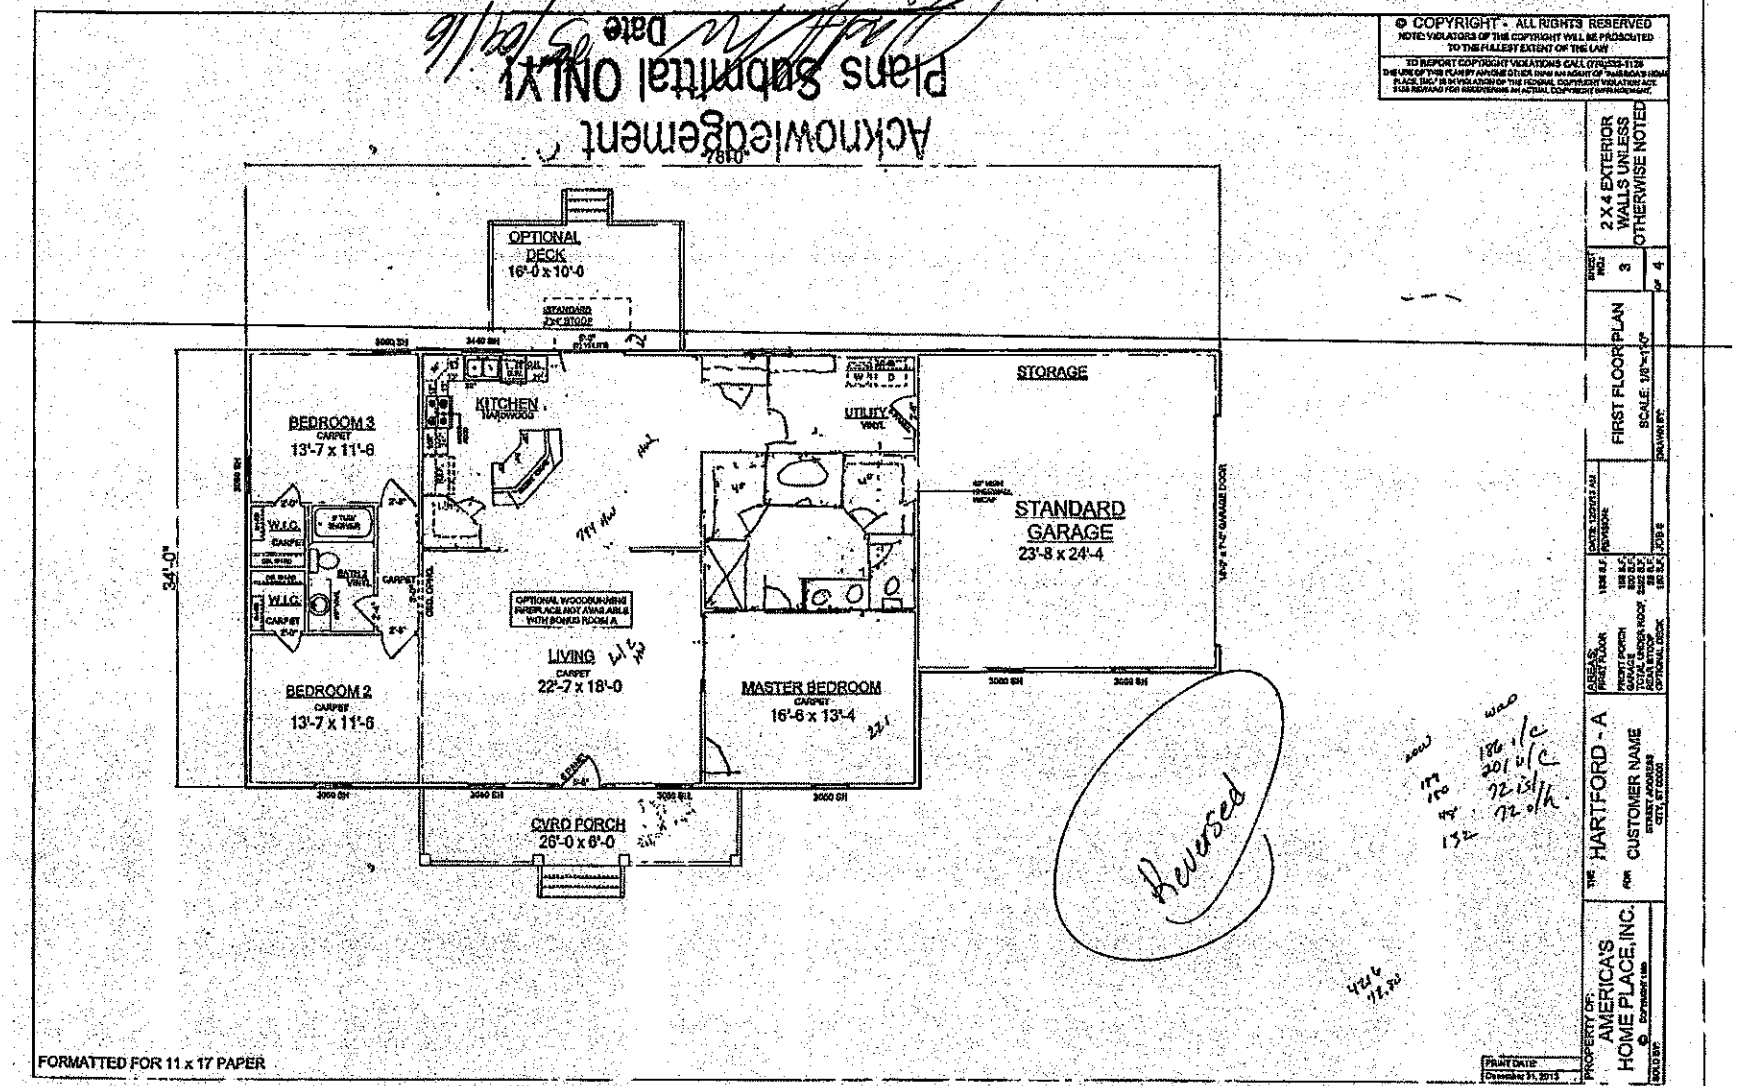

© COPYRIGHT - ALL RIGHTS RESERVED
NOTE: VIOLATORS OF THIS COPYRIGHT WILL BE PROSECUTED TO THE FULLEST EXTENT OF THE LAW
TO REPORT COPYRIGHT VIOLATIONS CALL (770)533-1126
THE USE OF THIS PLAN BY ANYONE OTHER THAN AN AGENT OF AMERICA'S HOME PLACE, INC.® IS IN VIOLATION OF THE FEDERAL COPYRIGHT ACT. ACTIVE ACT 5,155 REWARD FOR RECOGNIZING AN ACTUAL COPYRIGHT INFRINGEMENT.

2 X 4 EXTERIOR WALLS UNLESS OTHERWISE NOTED

SHEET NO.: 3 OF 4

FIRST FLOOR PLAN
SCALE: 1/8"=1'-0"
DRAWN BY:

DATE: 12/2013 AM
REVISIONS:

AREAS
FIRST FLOOR 1606 SQ.FT.
FRONT PORCH 188 SQ.FT.
GARAGE 552 SQ.FT.
COVD PORCH/ROOF 552 SQ.FT.
OPTIONAL DECK 180 SQ.FT.
JOB #

THE HARTFORD - A
FOR CUSTOMER NAME
STREET ADDRESS
CITY, ST 00000

PROPERTY OF:
AMERICA'S HOME PLACE, INC.
SOLD BY:

PRINT DATE
December 31, 2013

FORMATTED FOR 11 x 17 PAPER