FINAL PLANS

NOTE: CLOSET SHELF HGT. OFF FLOOR= 65" (SGL.) 42" & 84" (DBL.)


NOTE: MINIMUM CEILING HT. TO BE 8'-1 1/2"

NOTE: ALL TUBS ARE TO HAVE A TUB/SHOWER NAILER

NOTE: ALL PLUMBING FIXTURES SHOWN ARE REPRESENTATIVE OF SIZE AND LOCATION ONLY ACTUAL STYLE AND BRAND OF FIXTURES MAY VARY.

ALL HATCHED WALLS ARE INTERIOR LOAD BEARING WALLS.

Acknowledgement Of Plans Submittal ONLY!
Date 6/2/05
Date

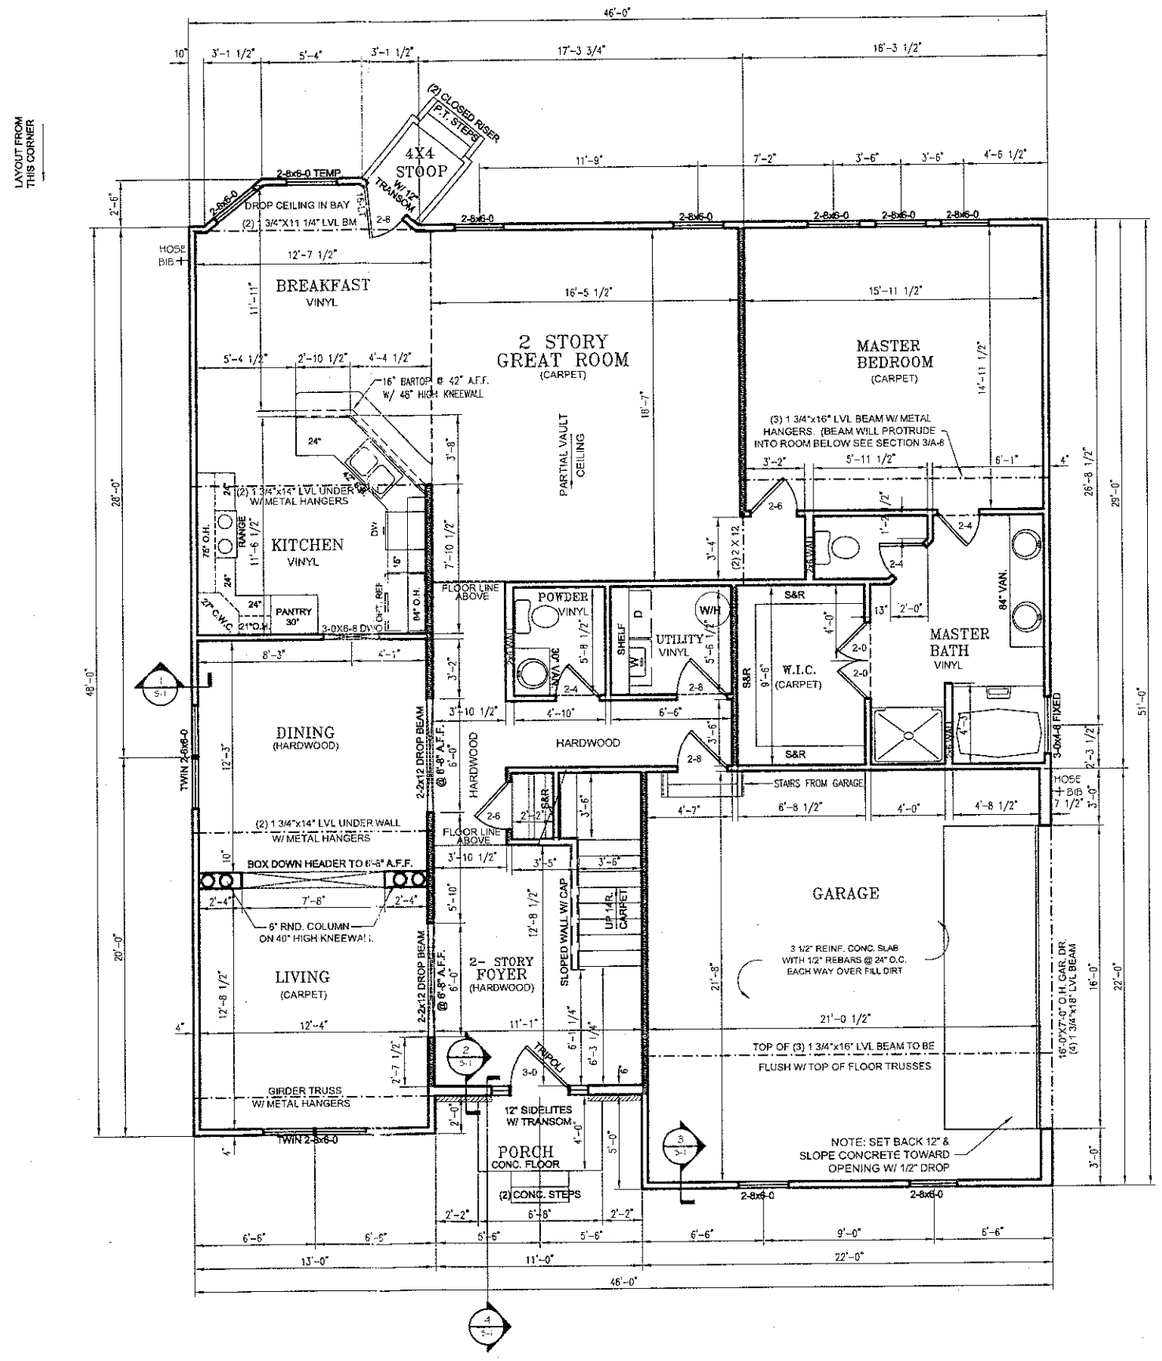

1 / A-3 FIRST FLOOR PLAN
SCALE: 1/8" = 1'-0"

THIS PLAN IS FORMATED FOR 1/8" SCALE IF PRINTED ON 11" X 17" PAPER

SIGN - DATE

SIGN - DATE

PROPERTY OF AMERICA'S HOME PLACE INC.
© COPYRIGHT 1998 - ALL RIGHTS RESERVED
NOTE: VIOLATORS OF COPYRIGHT WILL BE PROSECUTED TO THE FULLEST EXTENT OF THE LAW. THIS ONE OF THREE PLANS BY AUTHOR OTHERS THAN AN AGENT OF "AMERICA'S HOME PLACE" IN THE HOUSE PLAN BOOK "AMERICA'S HOME PLACE" ARE PROTECTED BY COPYRIGHT LAWS. (AHP) AND ARE USED BY PERMISSION. ANY ACTUAL COPYRIGHT INFRINGEMENT.

AREAS:	
FIRST FLOOR:	1799
SECOND FLOOR:	1074
TOTAL HEATED:	2872
GARAGE:	475
FRONT PORCH:	27
REAR PORCH:	16

THE KNOTTINGHAM II HOME PLAN FOR
TIM & JODI BELCHER
IREDELL, NC

DRAWN BY: JUSTIN KRISLER
SOLD BY: BUTCH WINGO
PRELIM DATE: 4-5-05
FINAL DATE: 5-29-05
REVISED:

SHEET NO. A-3 OF NINE

FINAL PLANS


NOTE: CLOSET SHELF HGT. OFF FLOOR= 65" (SGL.) 42" & 84" (DBL.)

NOTE: MINIMUM CEILING HT. TO BE 8'-1 1/2"


NOTE: ALL TUBS ARE TO HAVE A TUB/SHOWER NAILER

NOTE: ALL PLUMBING FIXTURES SHOWN ARE REPRESENTATIVE OF SIZE AND LOCATION ONLY ACTUAL STYLE AND BRAND OF FIXTURES MAY VARY.

ALL HATCHED WALLS ARE INTERIOR LOAD BEARING WALLS.

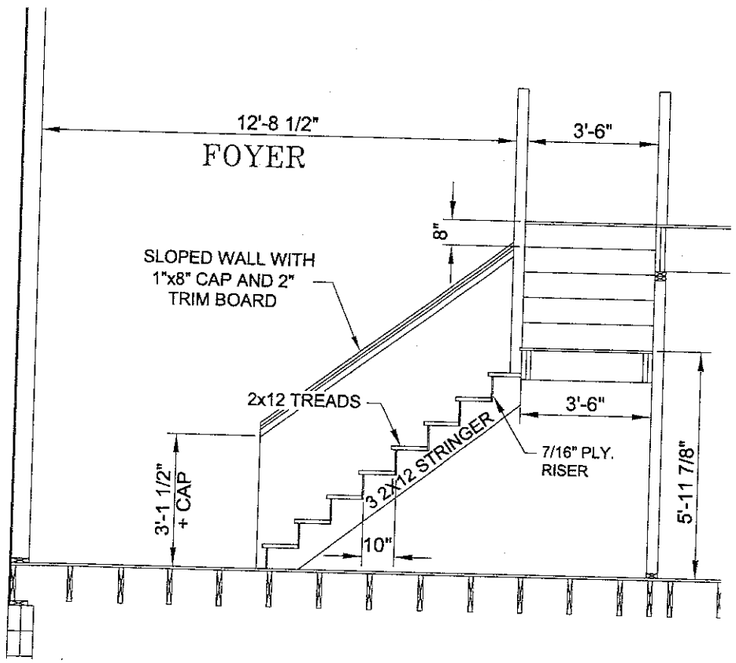

2 / A-4 STAIR DETAIL
SCALE: 1/4" = 1'-0"

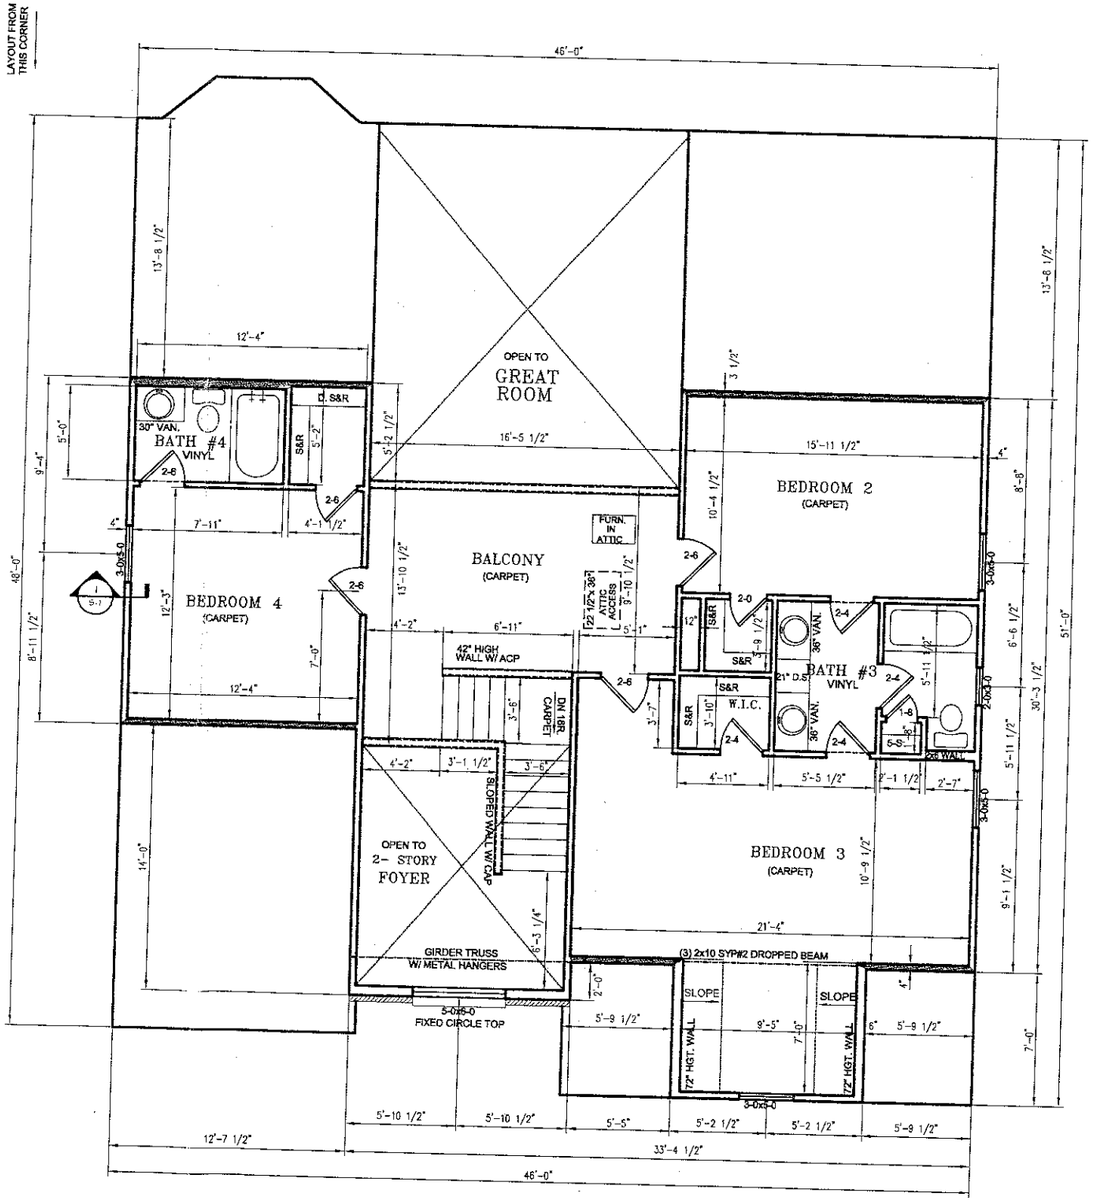

1 / A-4 SECOND FLOOR PLAN
SCALE: 1/8" = 1'-0"

THIS PLAN IS FORMATED FOR 1/8" SCALE IF PRINTED ON 11" X 17" PAPER

SIGN - DATE

SIGN - DATE

PROPERTY OF AMERICA'S HOME PLACE INC.
© COPYRIGHT 1993
- ALL RIGHTS RESERVED -
NOTE: VIOLATION OF COPYRIGHT WILL BE PROSECUTED TO THE FULLEST EXTENT OF THE LAW. THIS PLAN MAY NOT BE USED IN WHOLE OR IN PART BY ANYONE OTHER THAN AN AGENT OF AMERICA'S HOME PLACE INC. OR THE OWNER FOR WHOM IT WAS PREPARED. TO OBTAIN AUTHORIZATION OR ADDITIONAL COPIES, CALL (800) 521-1161. $100 REWARD FOR RECOVERING AN ACTUAL COPYRIGHT INFRINGEMENT.

AREAS:	
FIRST FLOOR:	1795
SECOND FLOOR:	1074
TOTAL HEATED:	2872
GARAGE:	476
FRONT PORCH:	27
REAR PORCH:	16

THE KNOTTINGHAM II PONTE PLAN FOR

TIM & JODI BELCHER

RIDDELL, NC

DRAWN BY: JUSTIN KEISLER

SOLD BY: BUTCH WINGO

PRELIM DATE: 4-3-06
FINAL DATE: 5-29-06
REVISED:

SHEET NO. A-4 OF NINE