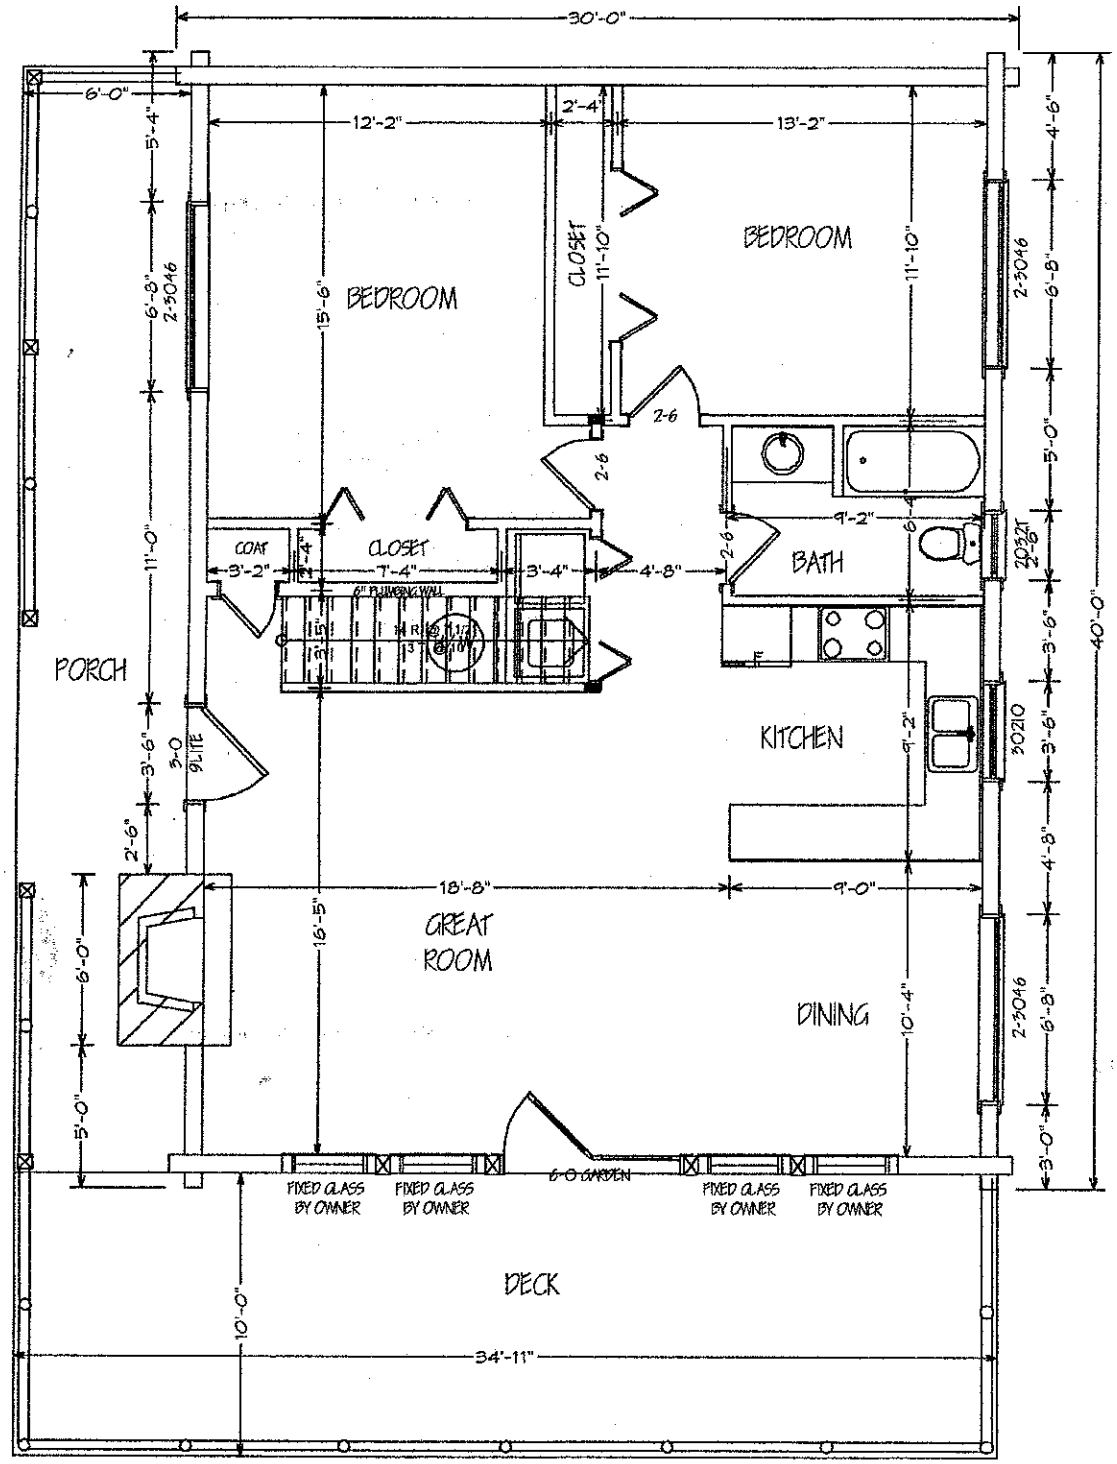


MAIN FLOOR PLAN

SCALE: 1/4" = 1'-0"

Acknowledgement Of Plans/Submittal ONLY!

_____ Date 5-11-09

_____ Date 5-11-09

1670 with
168 in 6 molded
1840 sq ft.
168
2008

SQUARE FOOTAGE	
FIRST FLOOR	1108
SECOND FLOOR	564
TOTAL	1672
CRAWL SPACE	1108
PORCHES/DECKS	584


NOTE:

1) CONTRACTOR TO VERIFY ALL DIMENSIONS BEFORE BEGINNING CONSTRUCTION.

2) ALL INTERIOR STUD WALLS ARE NON-LOAD BEARING.

3) ALL DOOR AND WINDOW ROUGH OPENINGS TO BE VERIFIED AS LOGS ARE BEING STACKED. OPENINGS MAY NEED TO BE ADJUSTED BY ADDING OR DELETING DOOR AND WINDOW BUCKS OR BY CUTTING LOGS.

4) EXTREME CARE IN PRE-CUTTING LOG OPENINGS HAS BEEN TAKEN. THE OWNER/ CONTRACTOR IS RESPONSIBLE FOR CHECKING AND ADJUSTING OPENINGS WHEN STACKING LOGS.

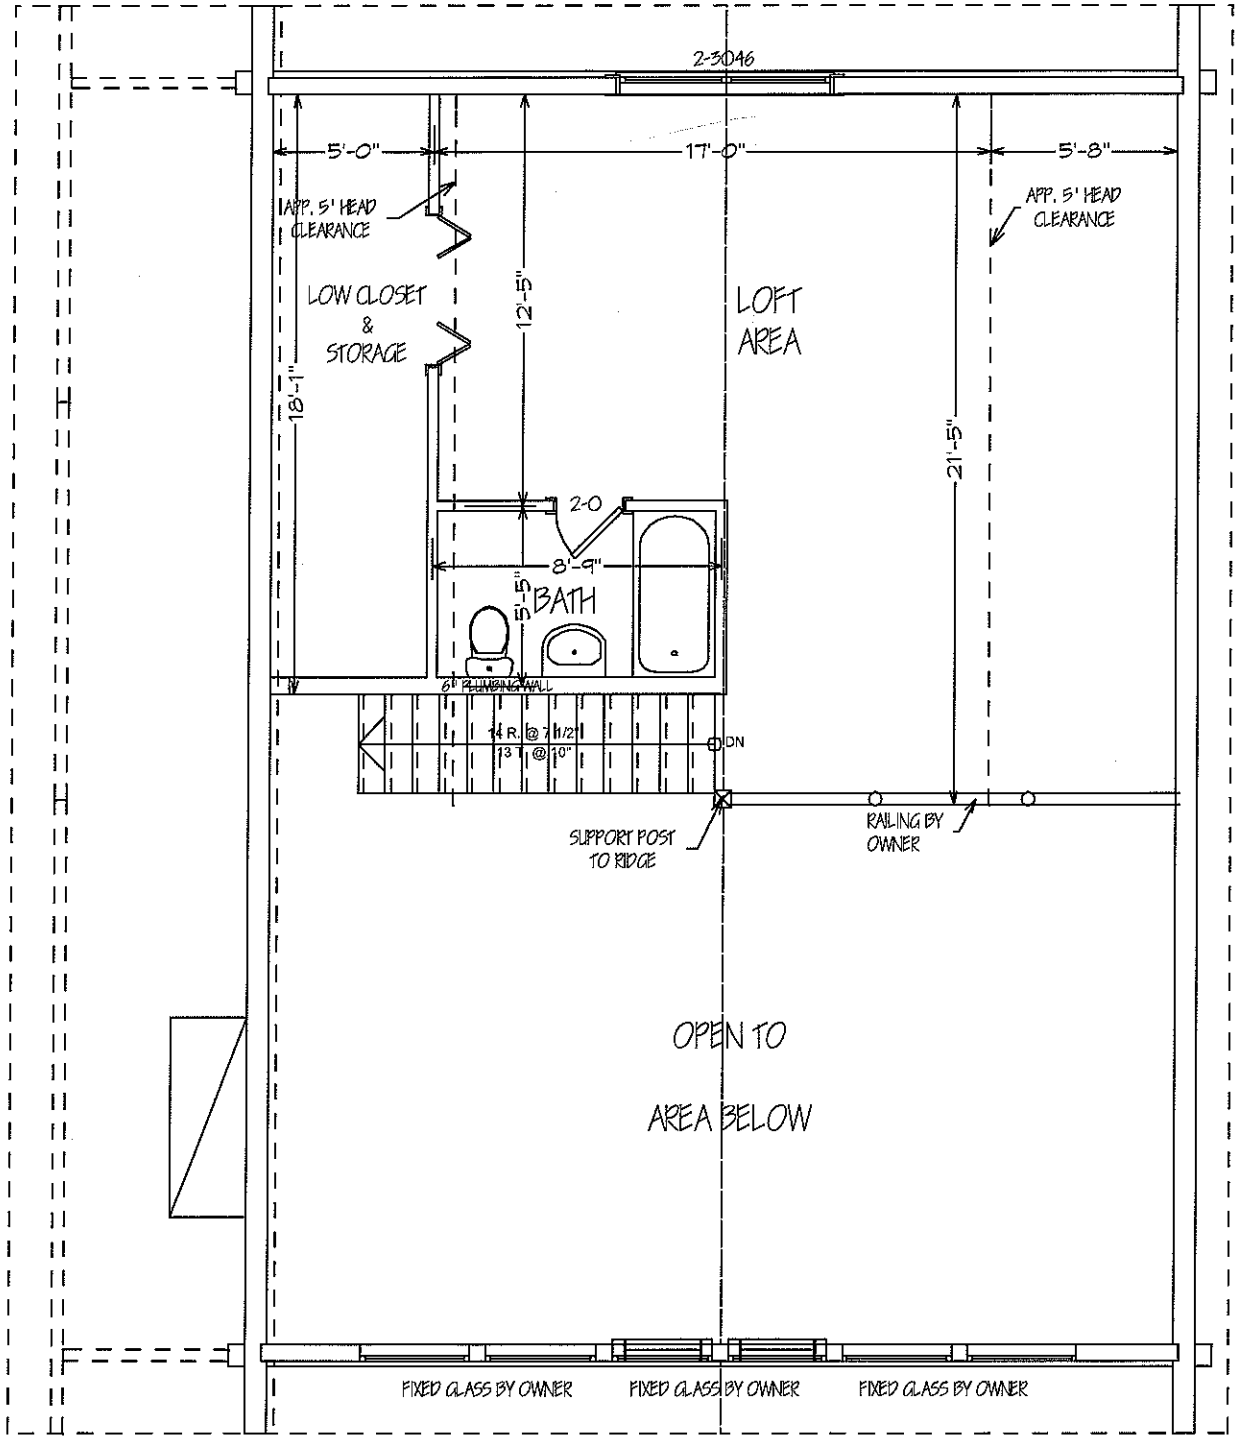

NOTE:

1) ALL SECOND FLOOR STUD WALLS CONSTRUCTED TO CEILING HEIGHT. (TYP)
2) BOX IN FLOOR JOISTS WHERE PLUMBING LINES ARE LOCATED AFTER PLUMBING IS INSTALLED.
3) CONTRACTOR TO VERIFY ALL DIMENSIONS BEFORE BEGINNING CONSTRUCTION.
4) ALL DOOR AND WINDOW ROUGH OPENINGS TO BE VERIFIED DURING FRAMING OF GABLES AND DORMERS.

SECOND FLOOR PLAN

SCALE: 1/4" = 1'-0"