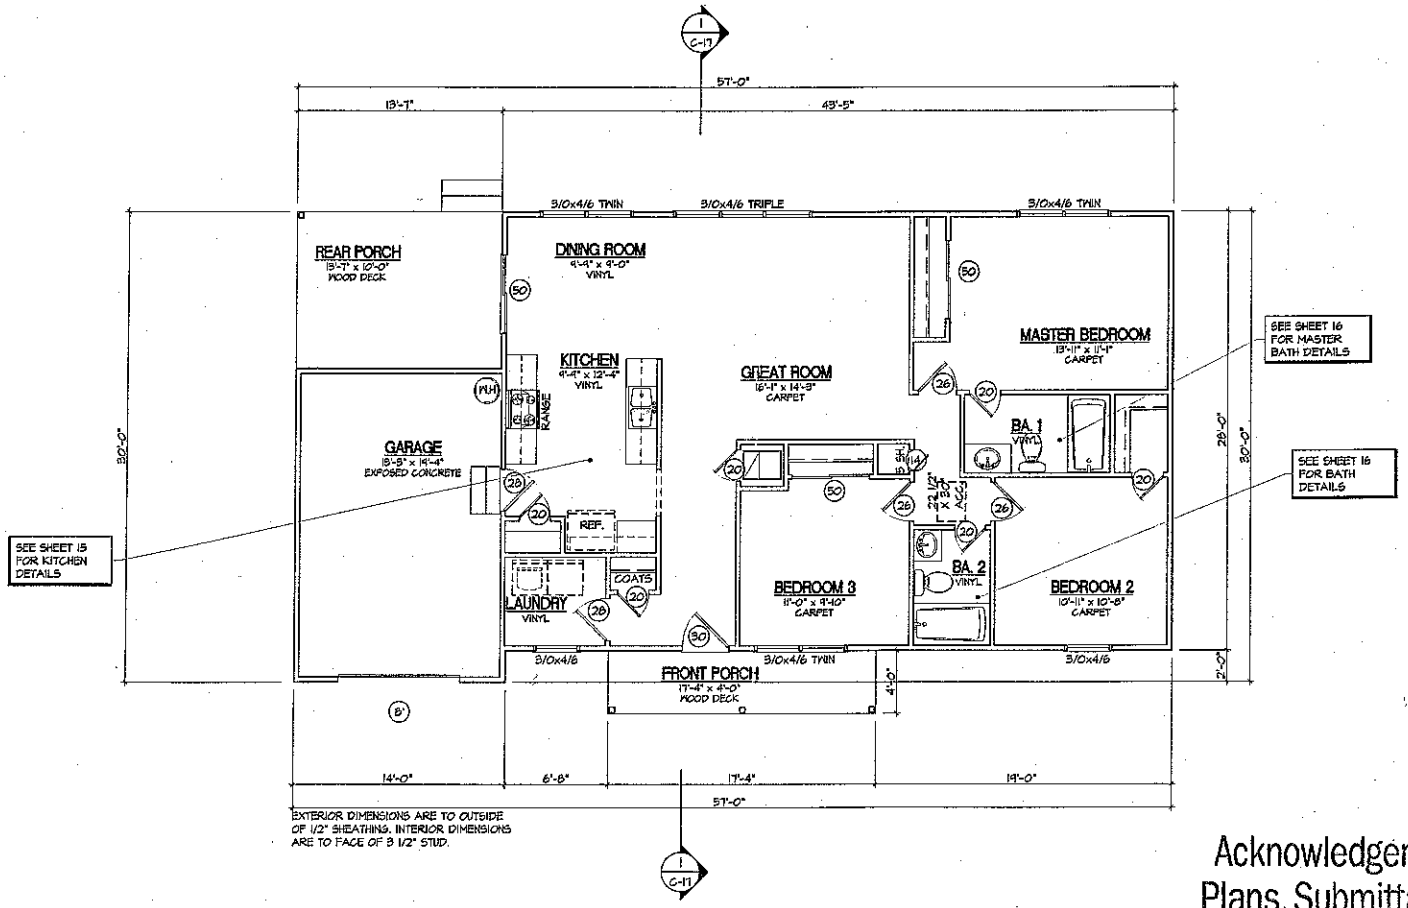


OWNER: SIGN OFF

OWNER: SIGN OFF

DIV. MAN.: SIGN OFF

PRE-CONSTRUCTION PLANS

Acknowledgement Of
Plans Submittal ONLY!

STEVE HEDRICK Date 2-17-04

Scott Tucker Date 2-17-04

1st FLOOR PLAN
1/8" = 1'-0"

ALICIA DEESE
KAYWOOD AVE
STATESVILLE, NC 28625
IREDELL COUNTY
JOB # 3101

WAYNE HOMES
Building better for less.

REVISIONS	
No.	Date
1	XX-XX-XXXX
2	XX-XX-XXXX
3	XX-XX-XXXX
4	XX-XX-XXXX
5	XX-XX-XXXX
6	XX-XX-XXXX

© COPYRIGHT 2000 WAYNE HOMES

NOTICE:

DO NOT SCALE DRAWING
FOR DIMENSIONS NOT SHOWN CONTACT PLAN COORDINATOR FOR CLARIFICATION.

1-1128 - C
1st FLOOR PLAN
INDEPENDENCE SERIES

DESIGN REFERENCE CODE: WIN0001
DRAWN BY/CHECK BY: ASC-KEH \ BMJ
RELEASE DATE: 9/20/03
PLAN NUMBER: 1128
CAD FILE NAME: 1128CD05
SHEET NUMBER: C-5 of 17