
Building Summary			
Heated(sf)		Unheated(sf)	
Living Quarters	2,327	Unfinished Basement	2,320
		Garage	608
		Covered Garage Apron	73
		Front Porch	137
		Covered Screened Porch	292
		Uncovered Elevated Deck	309
		Lower Patio	547
Totals	2,327		4,286

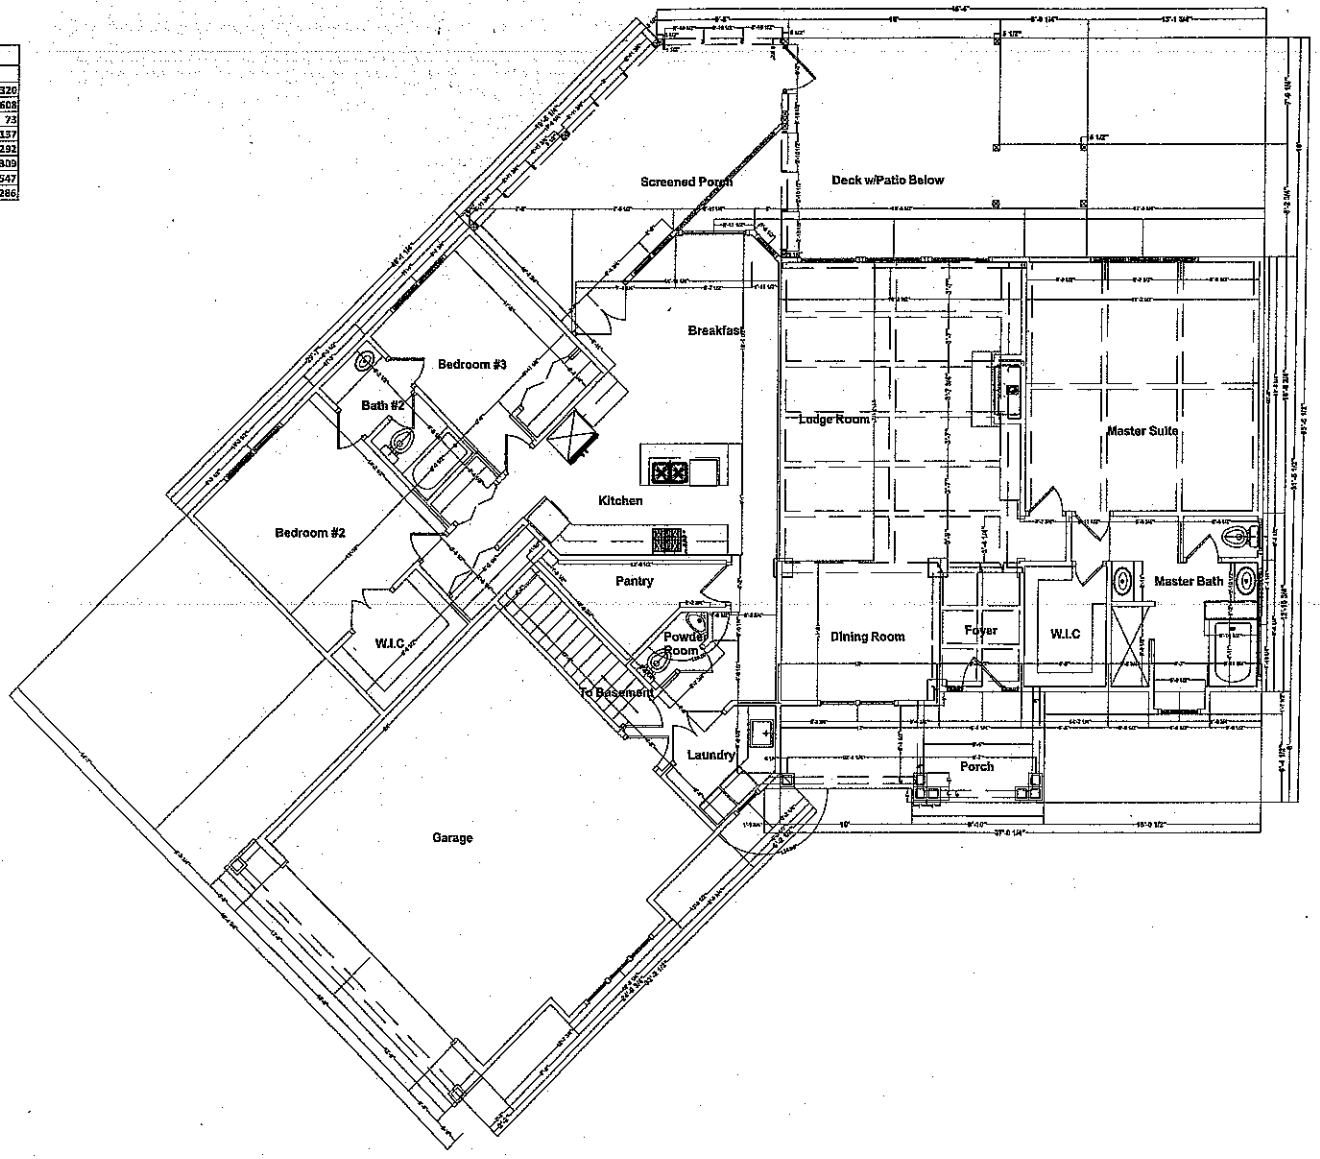

A-1 Floor Plan

1/4" = 1'-0"

Rick & Terri Brewer

TITLE: Floor Plan

SIZE: D | CAGE CODE | DWG NO | REV

SCALE: 1/4" = 1'-0" | SHEET A-1

Acknowledgement Of
Plans Submittal ONLY
Ben Bryan Date 1/23/15
Date 12/11/14