
4 B12 Justin Henderson 8-23-12

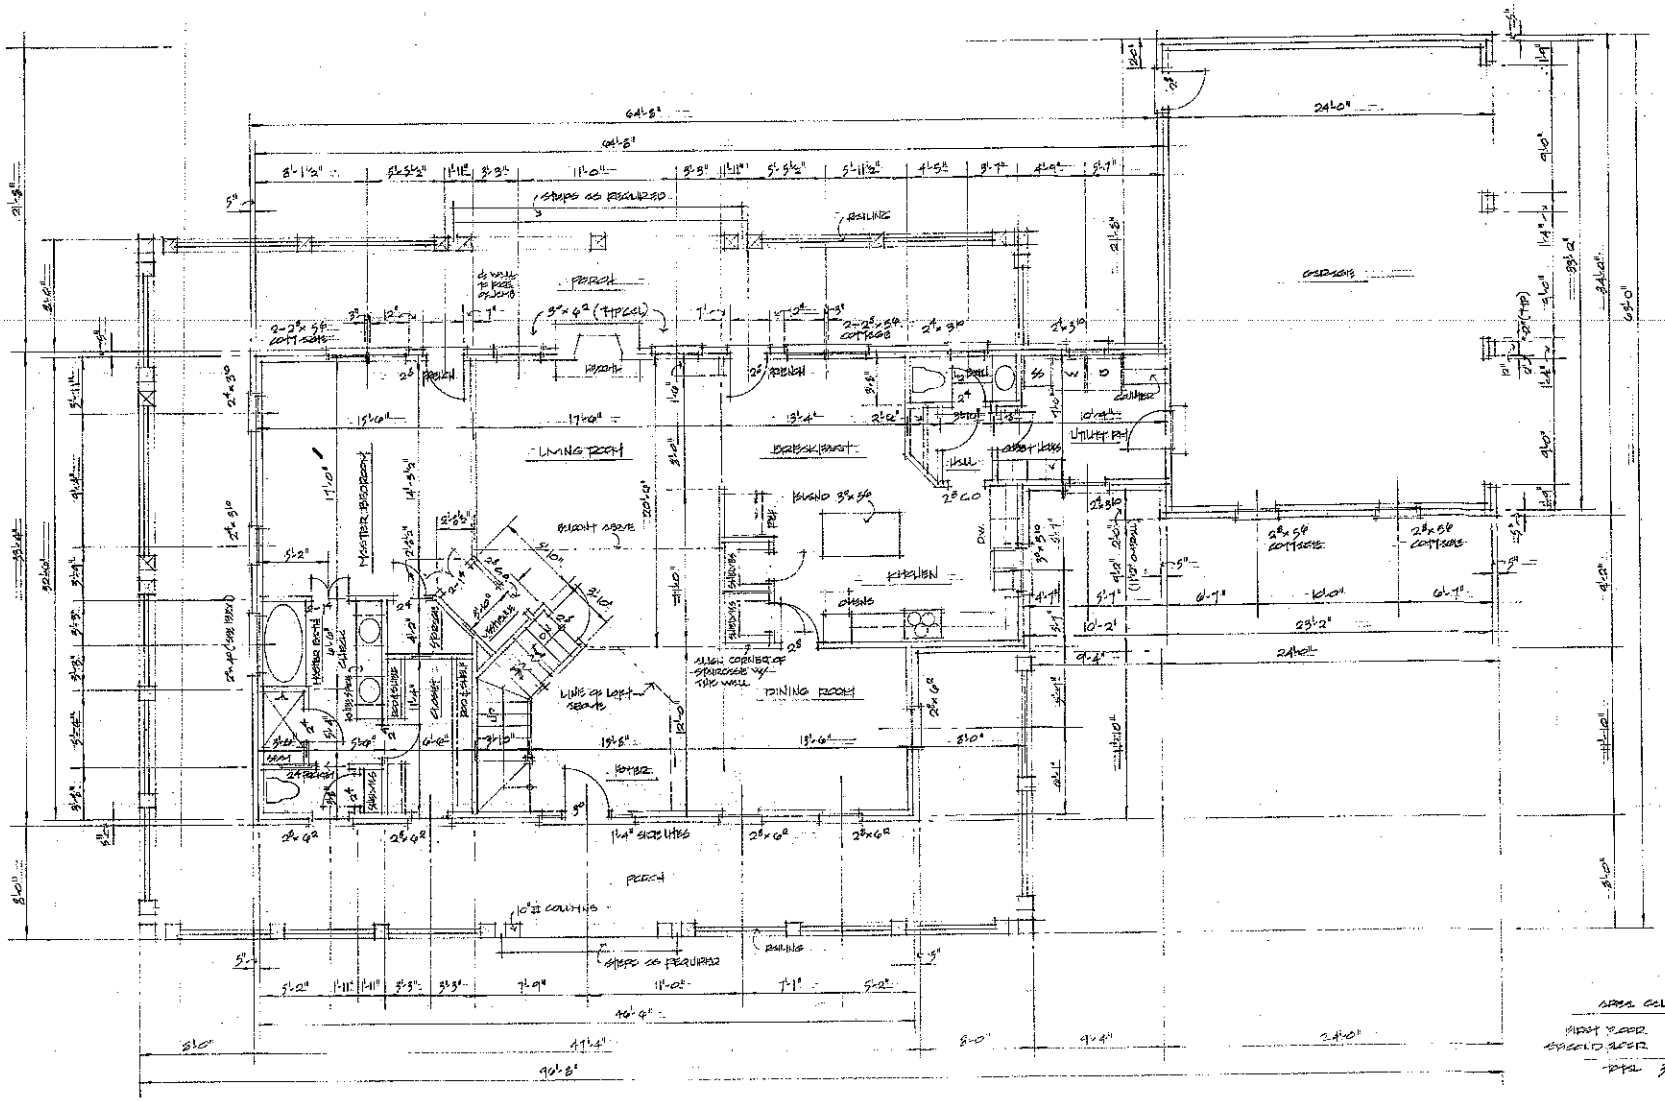


AREA CALCULATION


MAIN FLOOR	1855 SQ. FT.
ENCLD. FLOOR	1190
TOTAL	3,045 SQ. FT.

MAIN FLOOR PLAN SCALE: 3/16" = 1'-0"

PROPOSED HOME FOR HARD DOWN DEN HOME — IREDELL COUNTY, NORTH CAROLINA — DRAWN BY TIMOTHY R. FISHER — FISHERJOB.COM

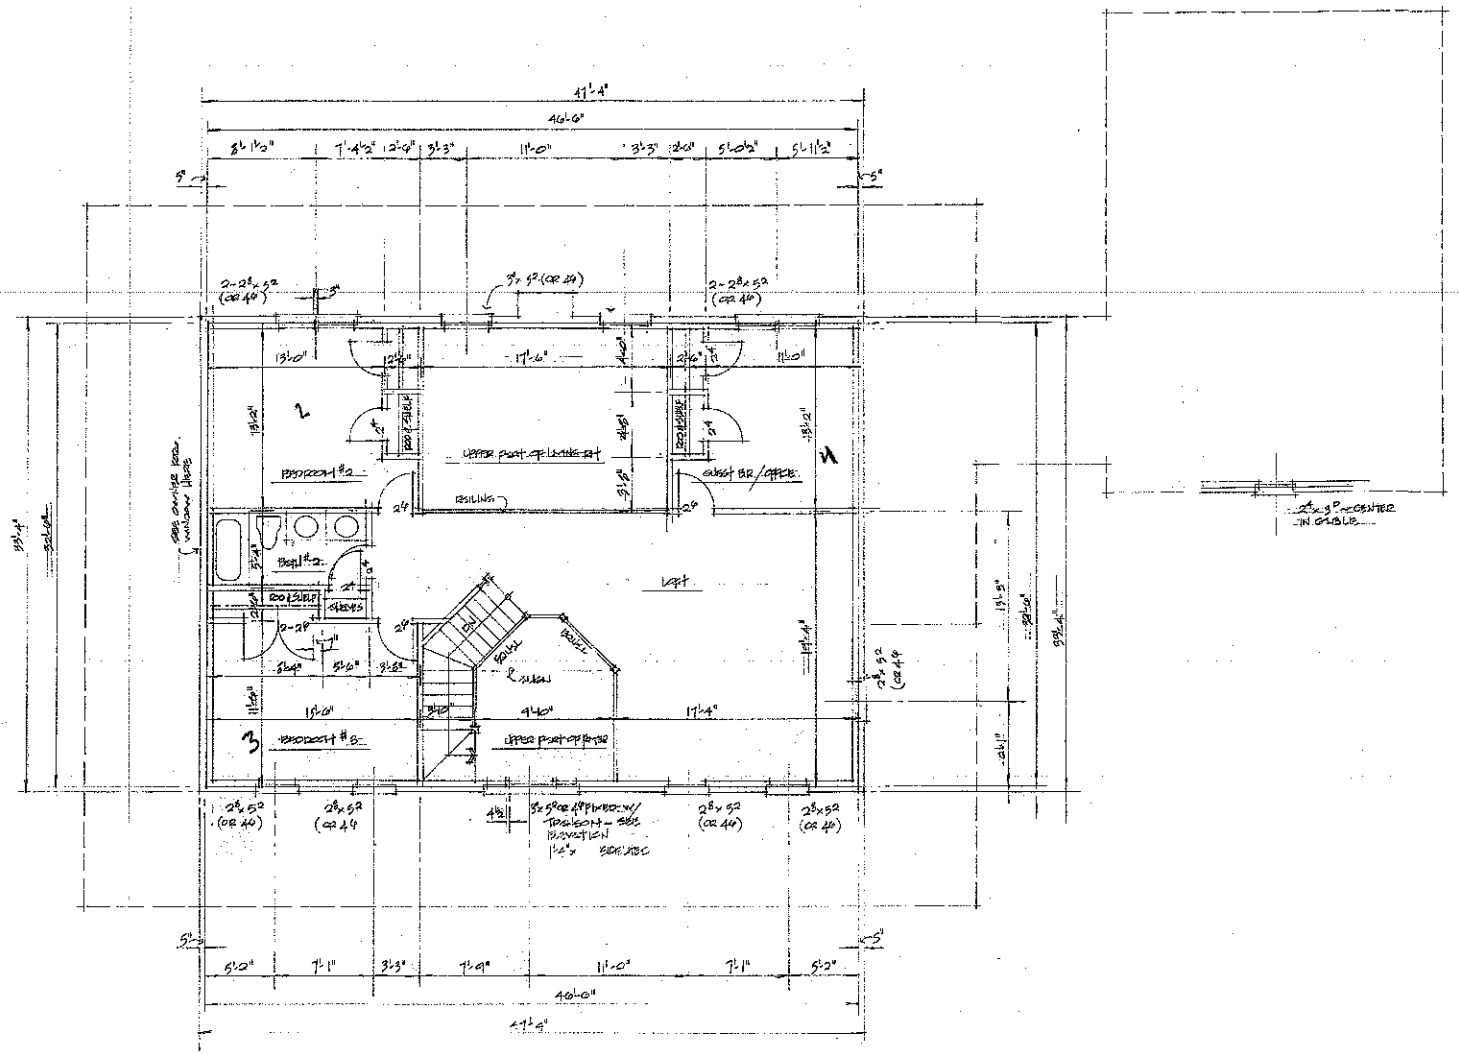

SECOND FLOOR PLAN SCALE: ¼" = 1'-0"

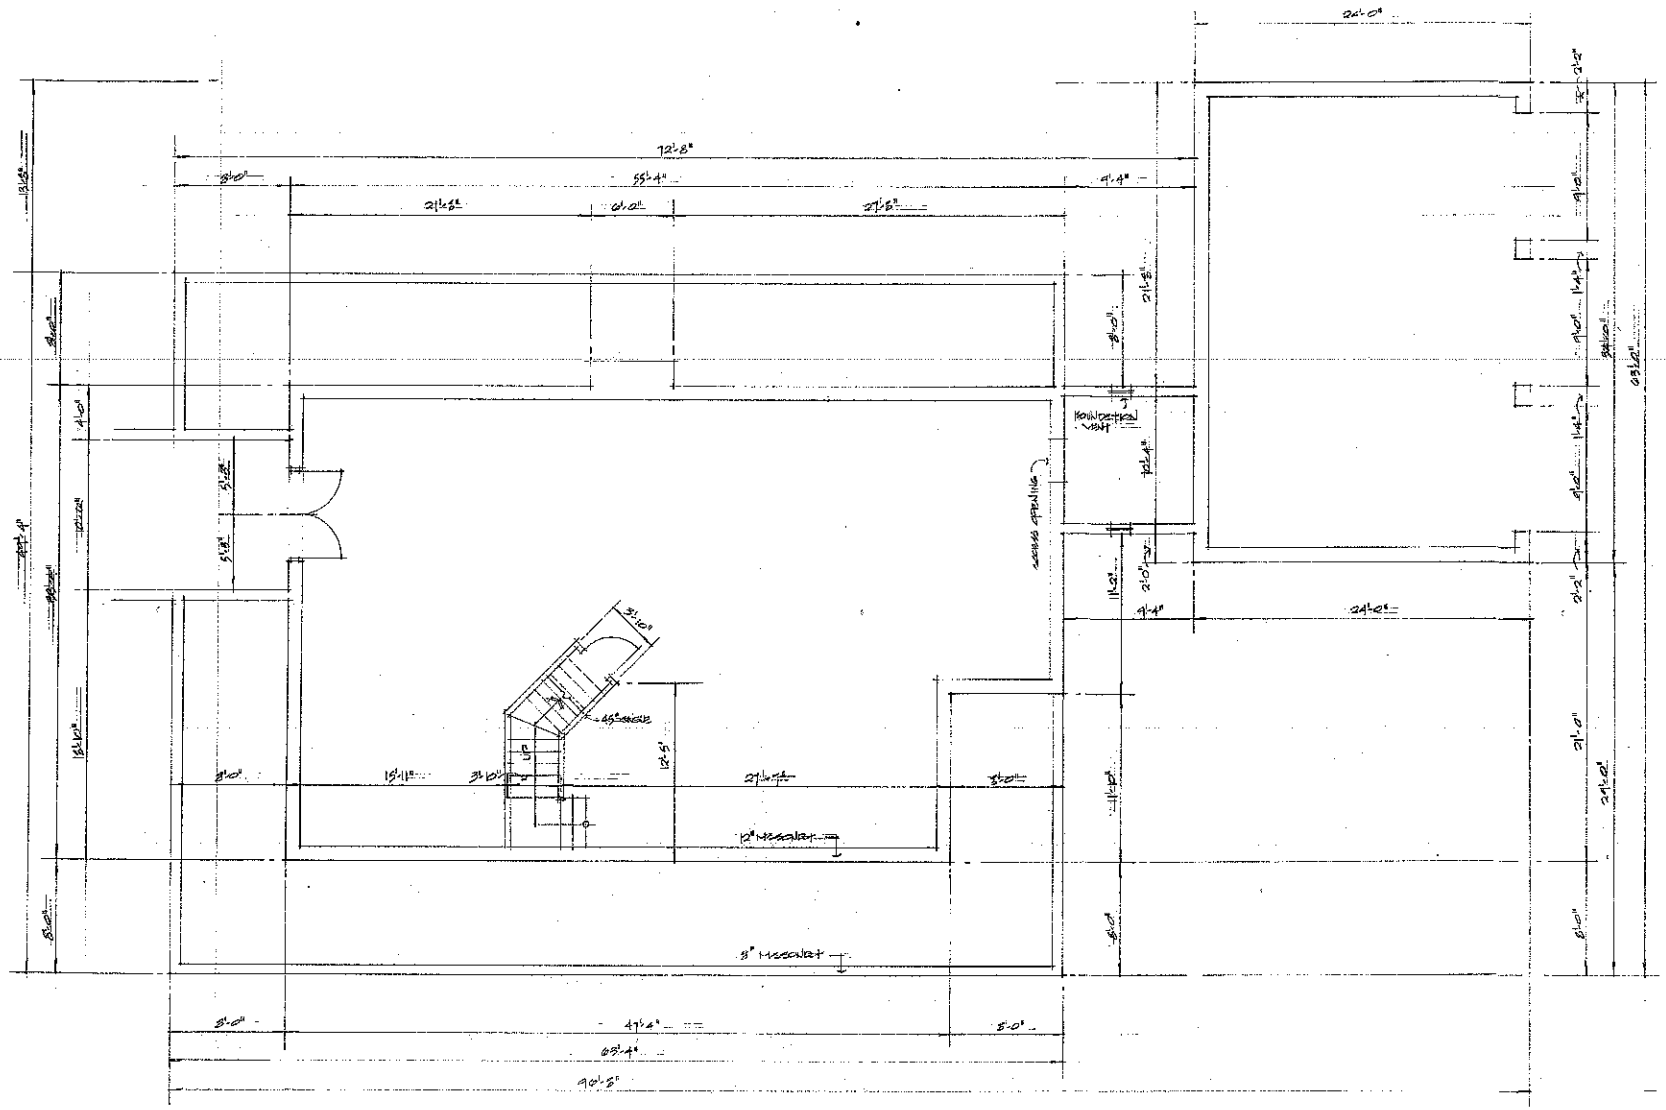

FOUNDATION / LOWER LEVEL PLAN SCALE: 1/4" = 1'-0"

PROPOSED NEW SINGLE FAMILY DWELLING FOR: DARRELL BUTTERWORTH, 21 PIEDMONT DRIVE, IREDELL COUNTY, NORTH CAROLINA