

PRELIMINARY

GENERAL NOTES:

1. MINIMUM CEILING HEIGHT TO BE 9'-1 1/2"
2. WINDOW & EXTERIOR DOOR HEADER HEIGHT TO BE 7'-11 1/2" UNLESS NOTED OTHERWISE (EXCEPTIONS O.H. GARAGE DOOR, GARAGE ENTRY DOOR.)
3. ALL TUBS / SHOWERS ARE TO HAVE NAILERS AT FLANGE.
4. ALL PLUMBING FIXTURES SHOWN ARE REPRESENTATIVE OF SIZE AND LOCATION ONLY. ACTUAL STYLE & BRAND OF FIXTURES MAY VARY PER OFFICE LOCATION.
5. ALL HATCHED WALLS REPRESENT INTERIOR LOAD BEARING WALLS TYP.
6. CLOSET SHELF HEIGHT OFF OF FLOOR= 65" FOR A SINGLE & 42" / 84" FOR A DOUBLE.

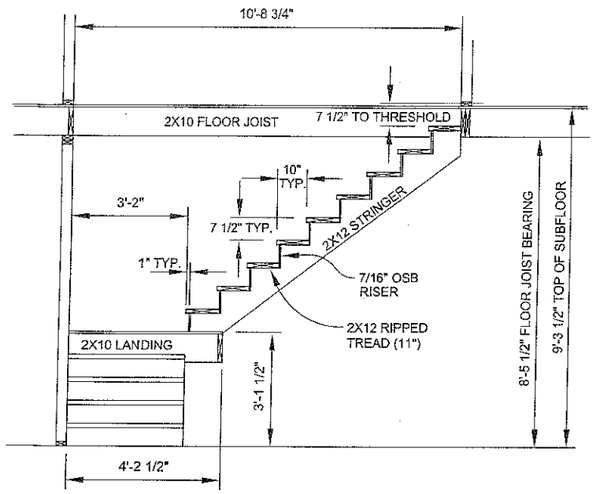

2 / A-3 STAIR DETAIL
SCALE: 1/4" = 1'-0"

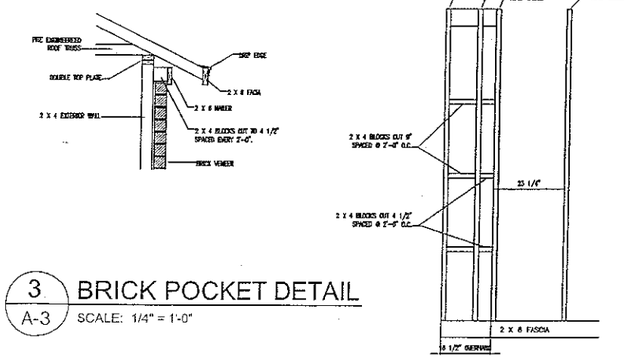


3 / A-3 BRICK POCKET DETAIL
SCALE: 1/4" = 1'-0"

Acknowledgement Of Plans Submittal ONLY!

Date 8/25/08
Date 9-11-08

SIGN - DATE

SIGN - DATE

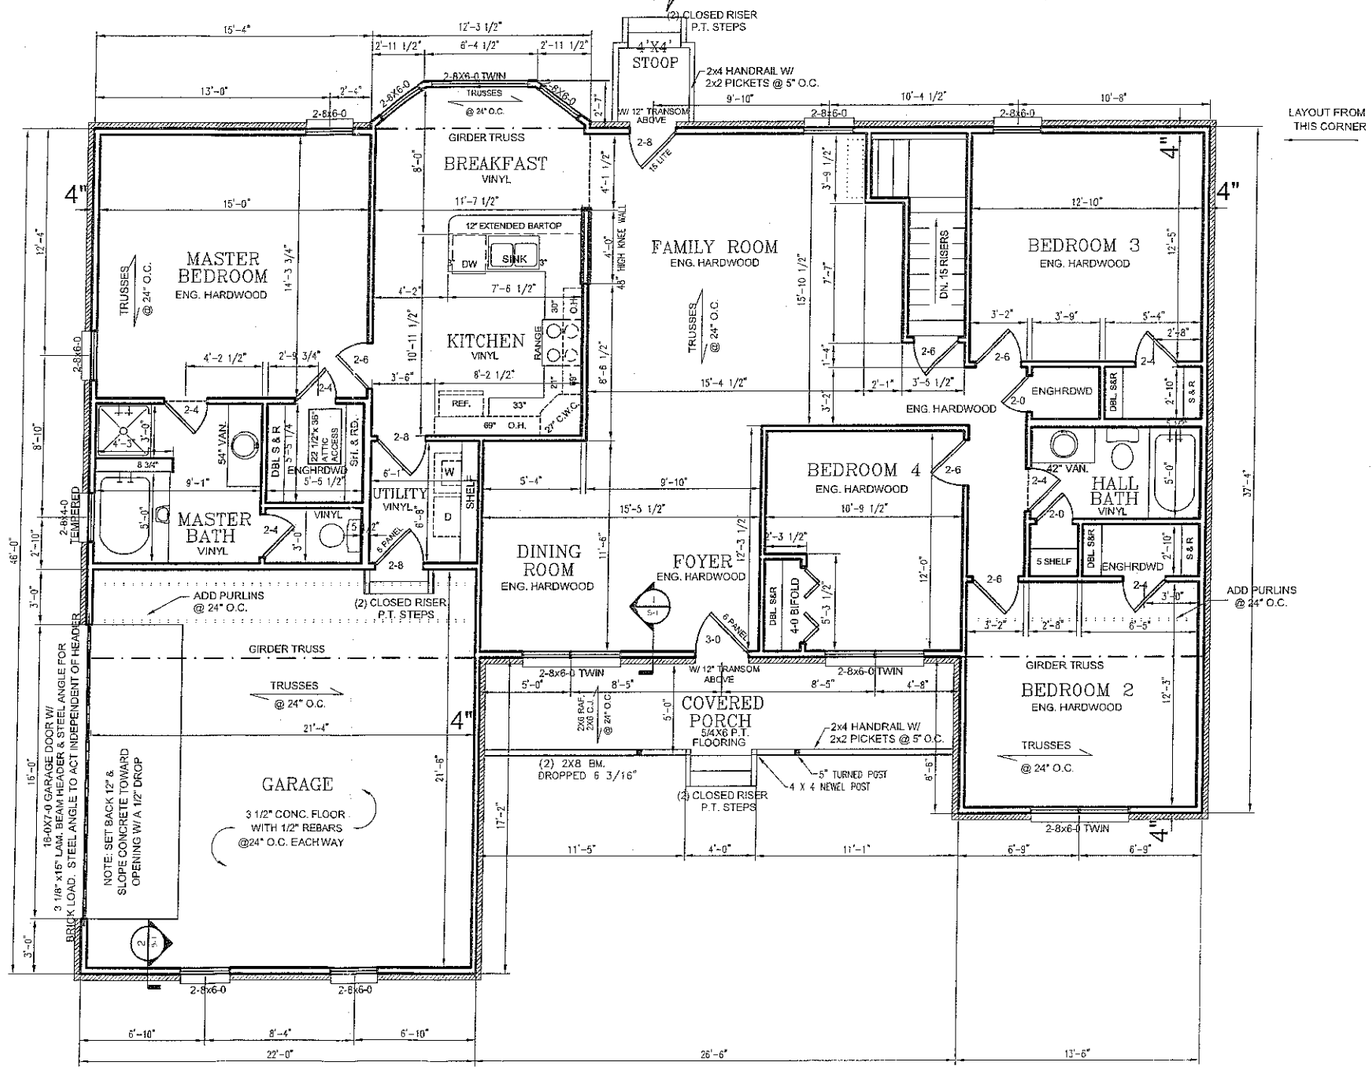

1 / A-3 FLOOR PLAN
SCALE: 1/8" = 1'-0"

THIS PLAN IS FORMATED FOR 1/8" SCALE IF PRINTED ON 11" X 17" PAPER

PROPERTY OF AMERICA'S HOME PLACE INC.
© COPYRIGHT 1998
ALL RIGHTS RESERVED
NOTE: VIOLATIONS OF COPYRIGHT WILL BE PROSECUTED TO THE FULLEST EXTENT OF THE LAW
THE USE OF THESE PLANS BY ANYONE OTHER THAN AN AGENT OF "AMERICA'S HOME PLACE" IS IN VIOLATION OF THE COPYRIGHT LAWS OF THE UNITED STATES OF AMERICA. COPYRIGHT VIOLATIONS CALL (800) 521-1638 FOR REWARD FOR REPORTING AN ACTIVE COPYRIGHT VIOLATION.

AREAS:	
HEATED:	1677
GARAGE:	503
BASEMENT:	1559
FRONT PORCH:	129
REAR STOOP:	16

THE AUBURN C HOME PLAN FOR
MICHAEL & KEISHA GALLIHER
TRUMPET BRANCH ROAD OLIN, NC 28660

BUILD OFFICE: STATESVILLE

DRAWN BY: JUSTIN KESSLER

SOLD BY: BUTCH WINGO

PRELIM DATE: 8-20-08
FINAL DATE:
REVISED:

SHEET NO. A-3 OF 5#