
© COPYRIGHT - ALL RIGHTS RESERVED
NOTE VIOLATORS OF THIS COPYRIGHT WILL BE PROSECUTED TO THE FULLEST EXTENT OF THE LAW
TO REPORT COPYRIGHT VIOLATIONS CALL (770)432-1128
THE USE OF THIS PLAN BY ANYONE OTHER THAN AN AGENT OF "AMERICA'S HOME PLACE, INC." IS IN VIOLATION OF THE FEDERAL COPYRIGHT VIOLATION ACT. $150 REWARD FOR RECOVERING AN ACTUAL COPYRIGHT INFRINGEMENT.

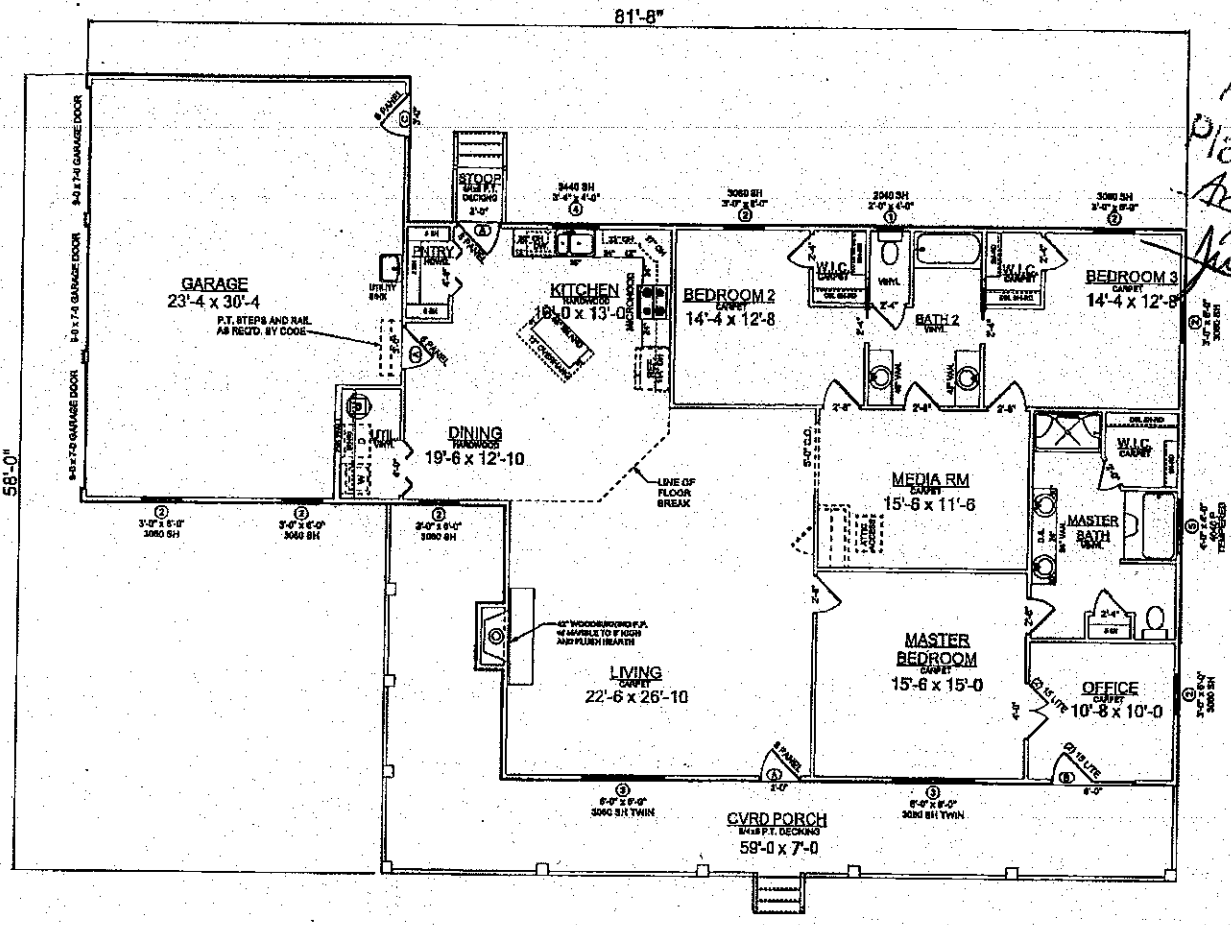

Acknowledgement of Plans Submittal ONLY!
Amy Carter Date 12-30-14
Justin Reuter Date 1-16-15

SPECIAL NOTES

GRANITE KITCHEN COUNTERTOPS WITH 4" GRANITE BACKSPLASH AND UNDERMOUNT SINK
SMOOTH CEILINGS THROUGHOUT

PRINT DATE: August 22, 2014

PROPERTY OF: AMERICA'S HOME PLACE, INC.
THE CUSTOM PLAN
FOR Robert and Amy Carter
E. LIPSCOMB SPRINGS ROAD OLEN, NC 28660
SHEET # 3 OF 4
2 X 4 EXTERIOR WALLS UNLESS OTHERWISE NOTED
FIRST FLOOR PLAN
SCALE: 1/8"=1'-0"
DRAWN BY: M. BAILEY / P. DAVIS
JOB # 8714037
DATE: 08/22/14 REVISIONS:

AREAS:
FIRST FLOOR 2332 S.F.
FRONT PORCH 354 S.F.
GARAGE 854 S.F.
TOTAL UNDER ROOF 3686 S.F.
STOOP 12 S.F.

FORMATTED FOR 11 x 17 PAPER