IREDELL COUNTY HEALTH DEPARTMENT

ENVIRONMENTAL HEALTH DIVISION

PAGE 2: *SITE PLAN WORKSHEET*

FILE COPY


SEE THE "SAMPLE SITE PLAN" BELOW. *INCOMPLETE SITE PLANS WILL BE RETURNED TO YOU FOR COMPLETION AND MAY RESULT IN A DELAY IN THE ISSUANCE OF YOUR SEPTIC SYSTEM PERMIT!!!*


Place an (X) beside each item as you complete the site plan:

- (X) Property Line measurements are clearly identified
- (X) All proposed structures are indicated
- (X) Front and side setbacks from property line
- (X) Preferred driveway location and well location
- (X) Area you prefer your septic system to be placed
- (X) North arrow, or other sufficient indicator of direction

Circle N/A on the following if appropriate:

Location of septic systems and wells within 100' of your property (N/A)
Location of easements and rights of ways on your property

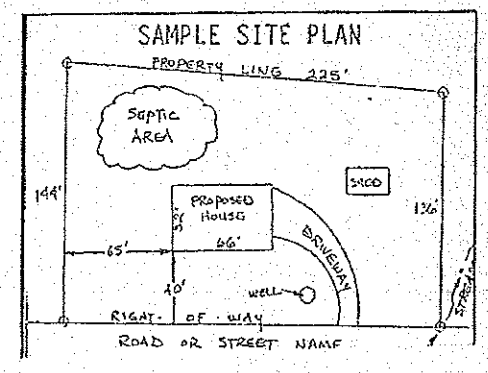

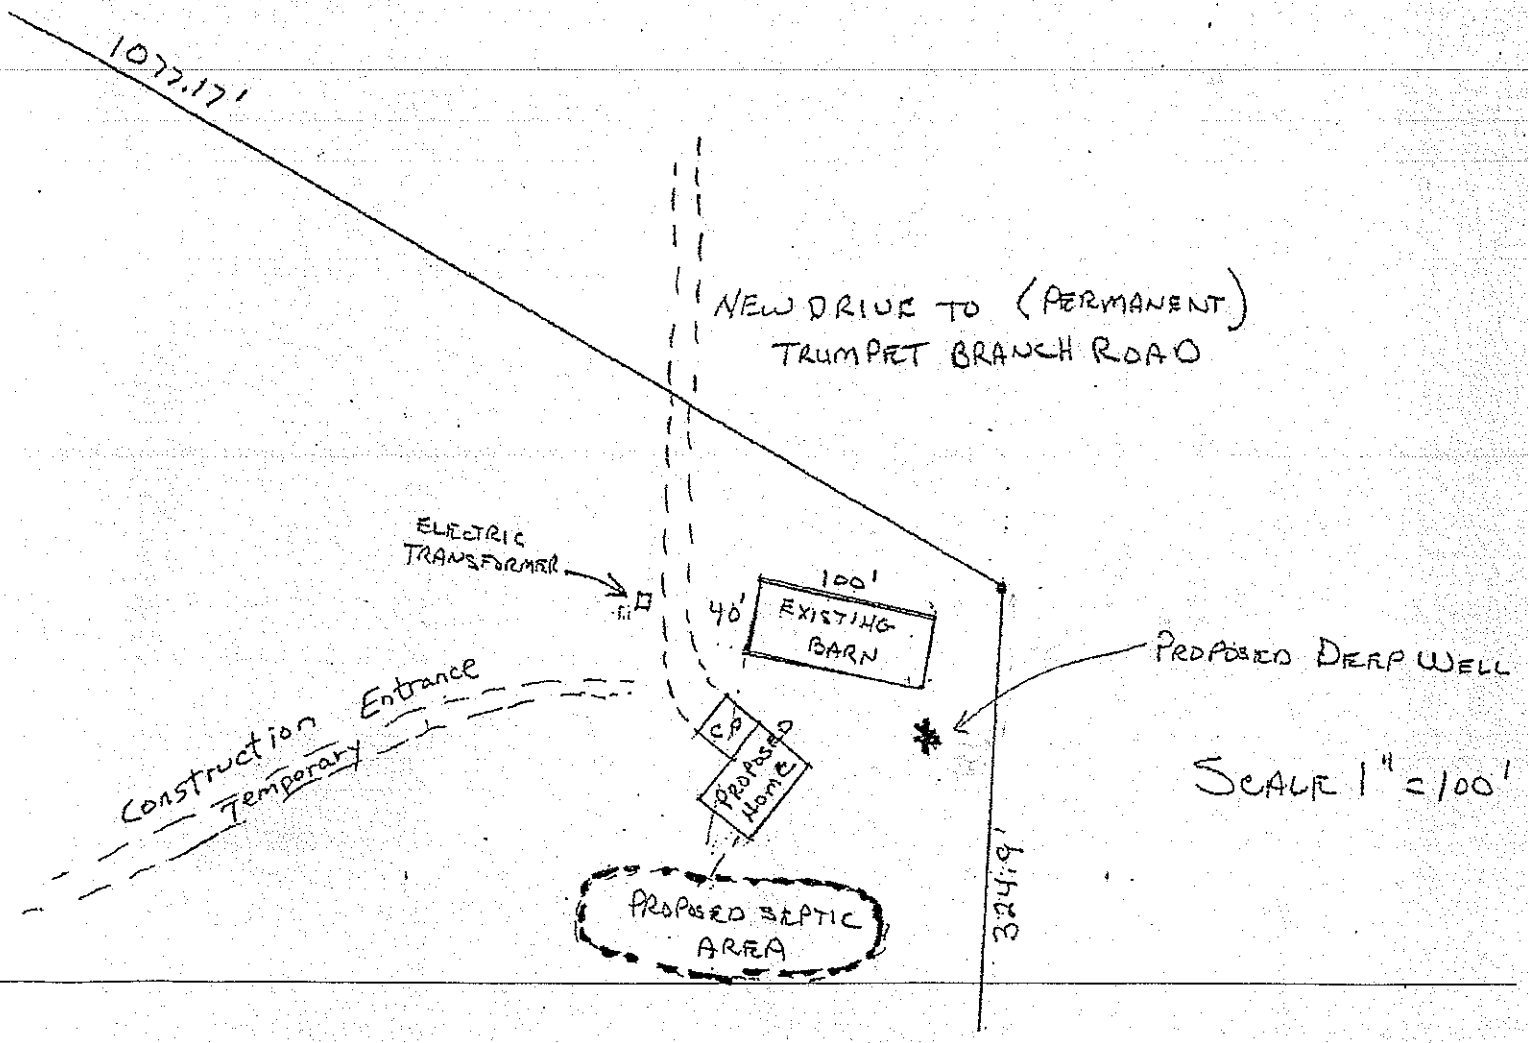


Signature: _____

Property owner or owner's legal representative signature (SIGNATURE REQUIRED)

7-1-15

DATE

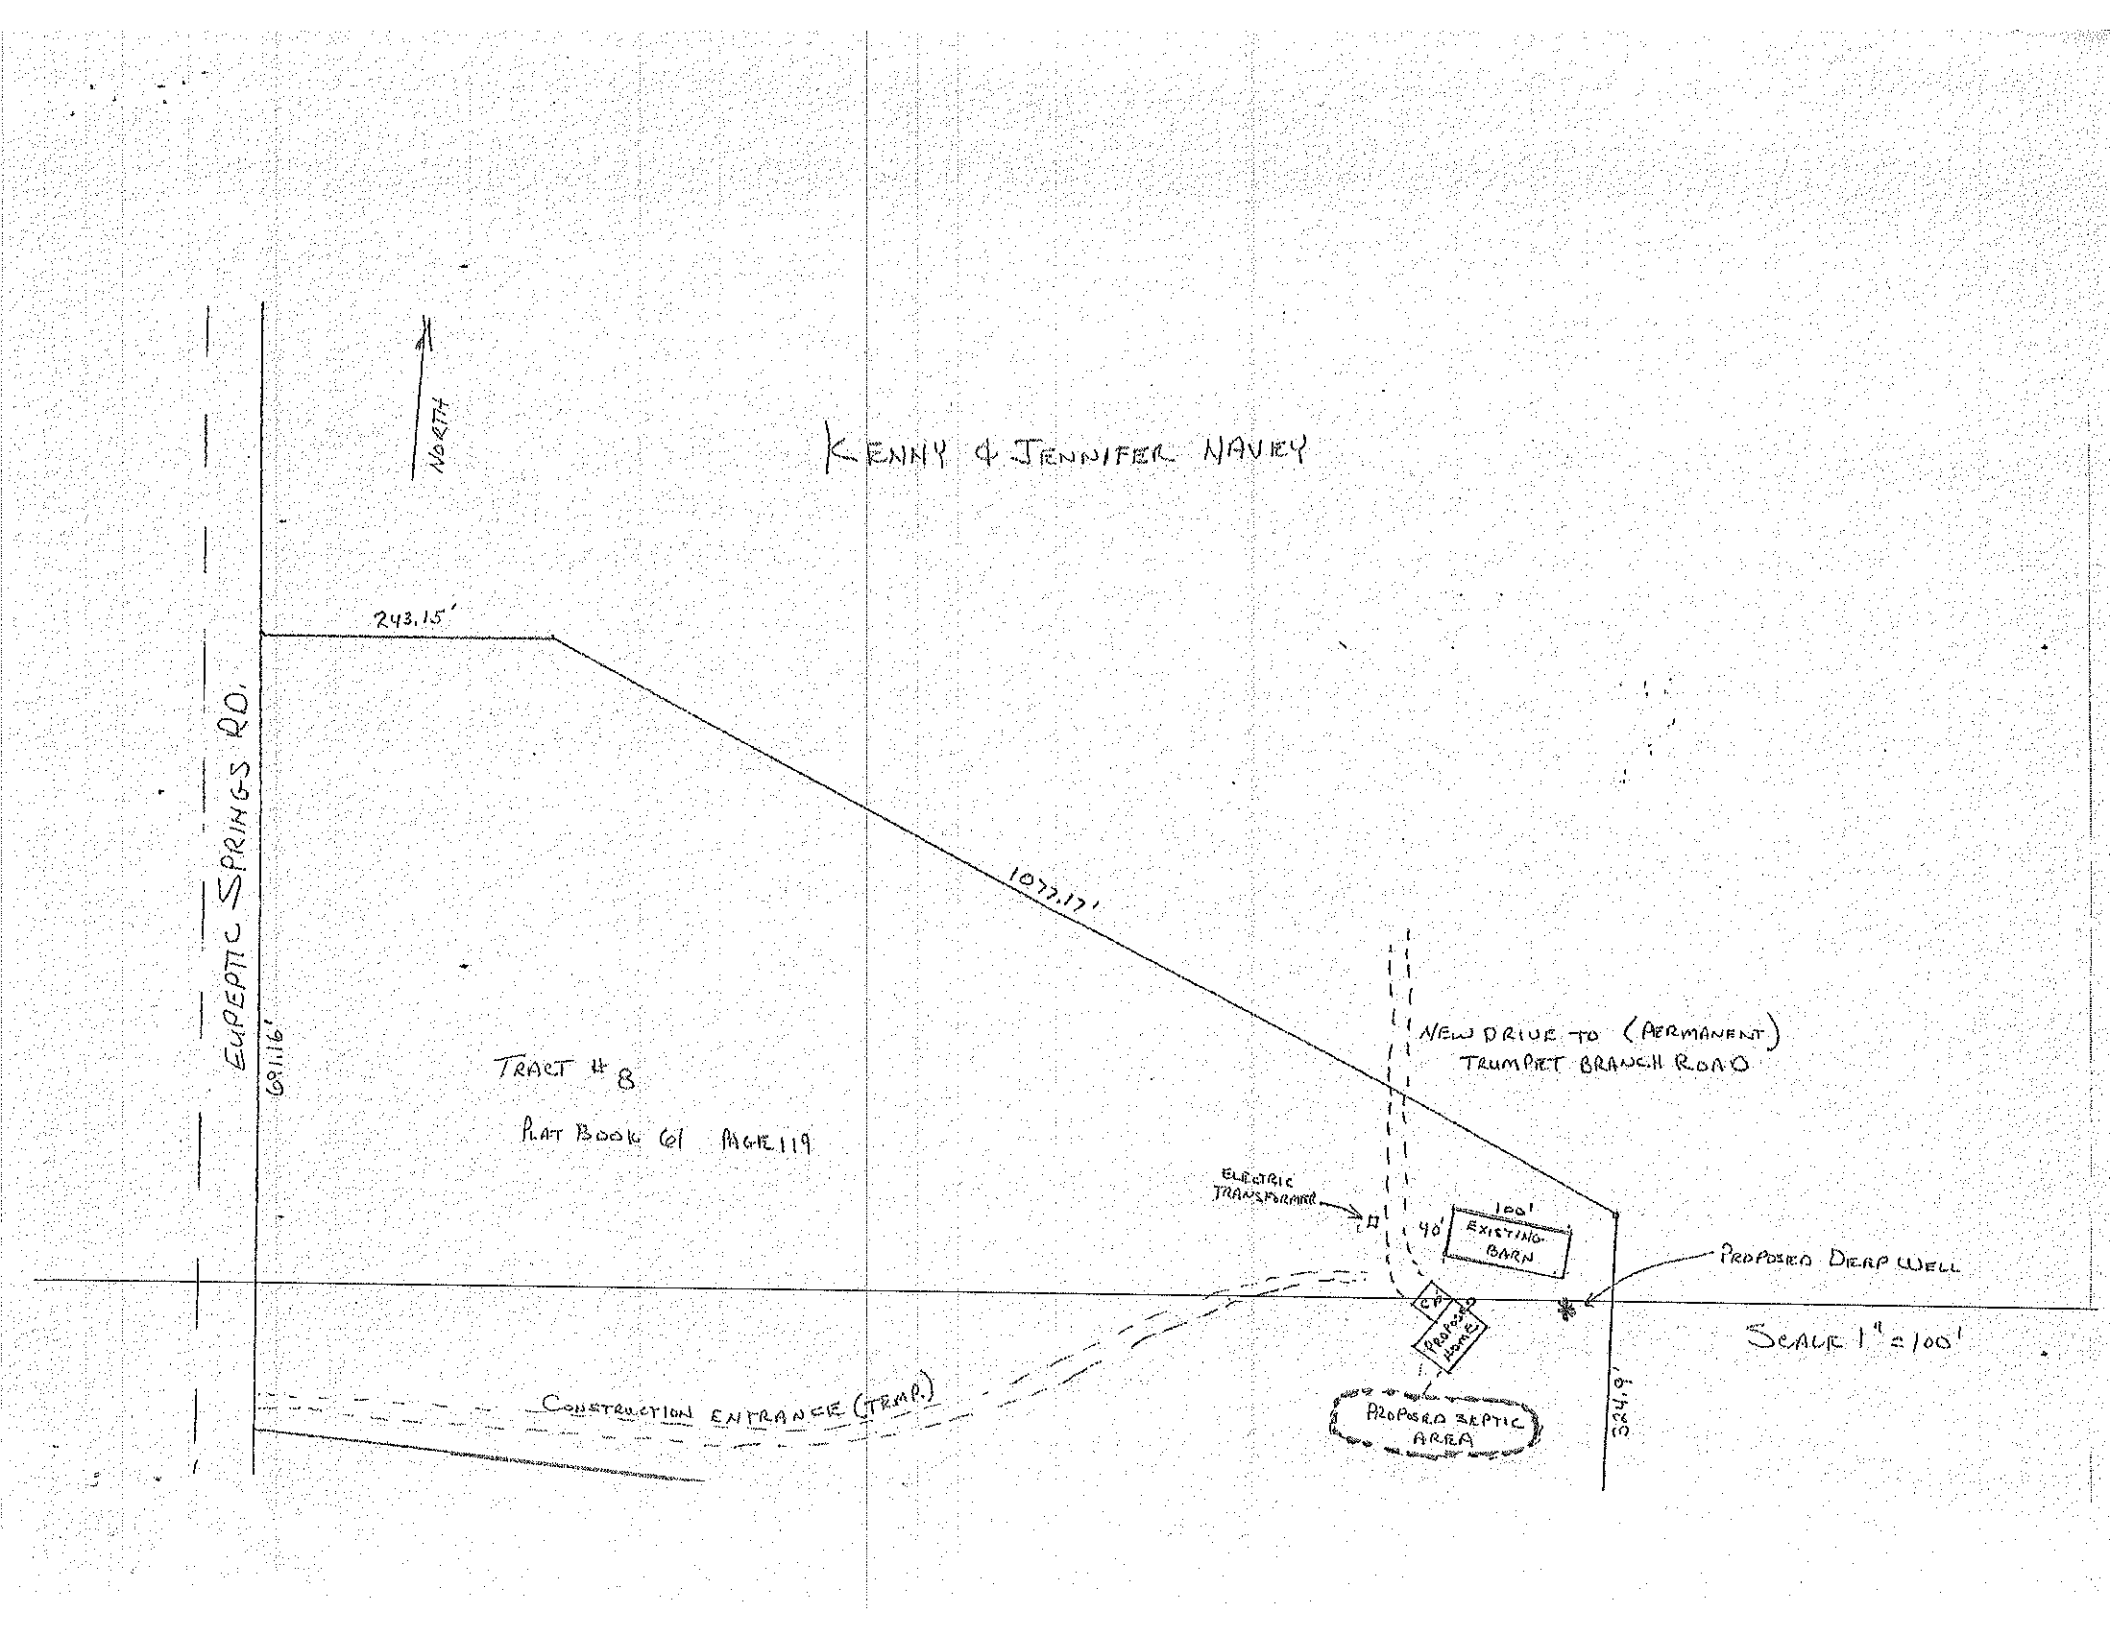
KENNY & JENNIFER NAVEY
NORTH
EUPEPTIC SPRINGS RD.
243.15'
1077.17'
691.16'
TRACT # 8
PLAT BOOK 61 PAGE 119
NEW DRIVE TO (PERMANENT) TRUMPET BRANCH ROAD
ELECTRIC TRANSFORMER
40'
100'
EXISTING BARN
PROPOSED DEEP WELL
CP
PROPOSED HOME
PROPOSED SEPTIC AREA
324.9'
CONSTRUCTION ENTRANCE (TEMP.)
SCALE 1" = 100'