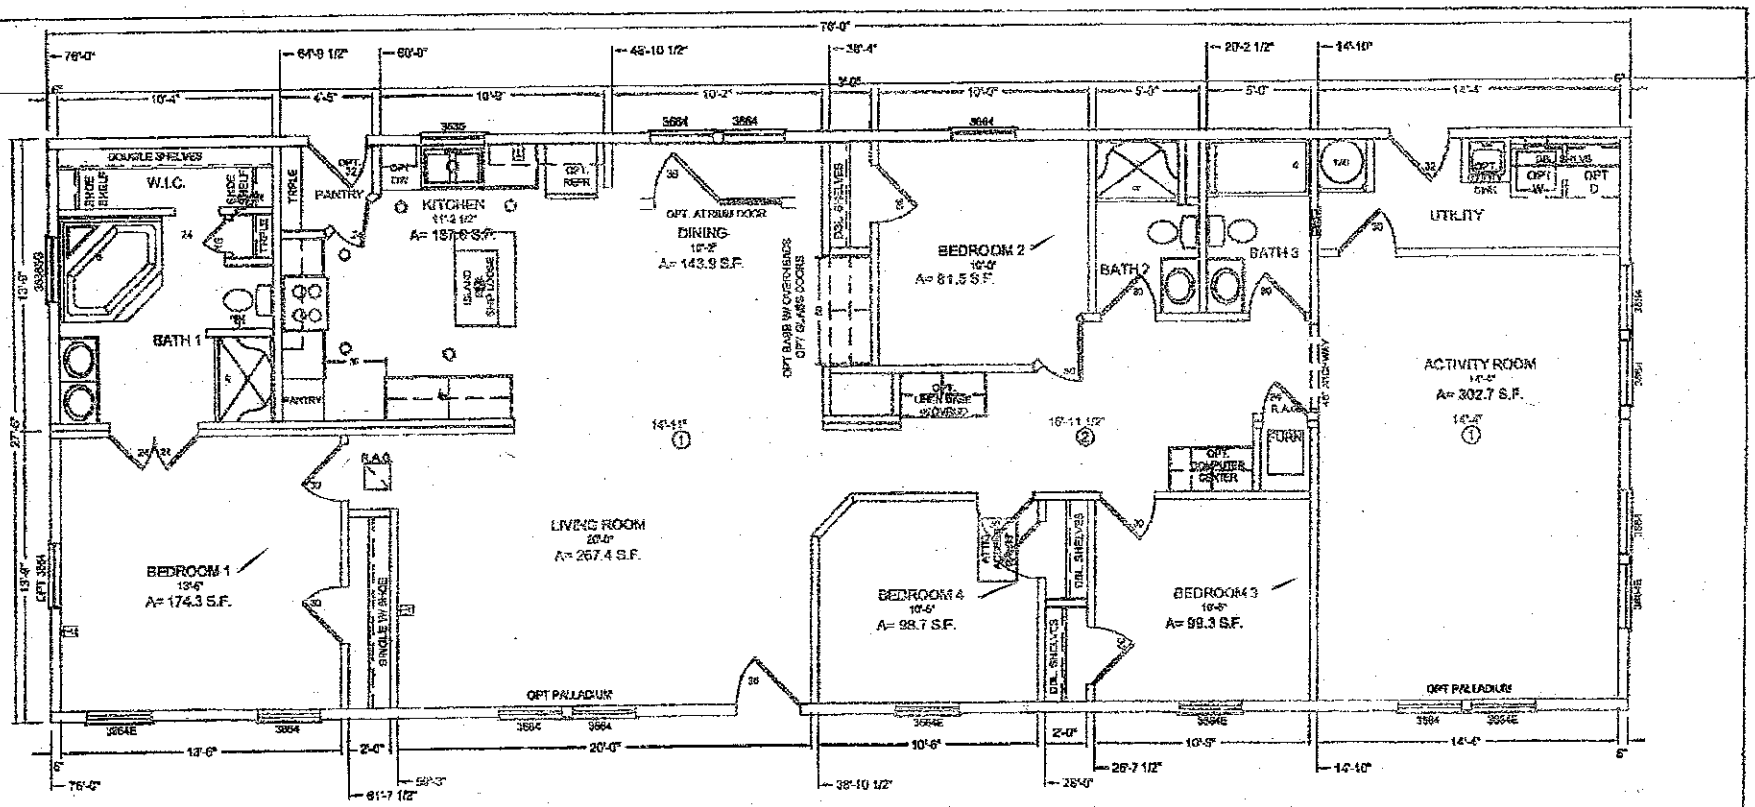


NOTES:
1) RETURN AIR GRILL COMPLIES WITH N.C., VOL. III, SEC. 403.10(2) R.M.C., SEC. 310-2.2
2) 22" x 30" ATTIC ACCESS INSTALLED (I.C.) FIRE CAPPED
3) TOTAL AREA - 2699 S.F.

BEAM SPECS: (2#2)
#1 - (5) 1 9/16" LSE LVL'S
(2) STUDS @ EA. END
#2 - (5) 1 3/4" LSE LVL'S
(4) STUDS @ EA. END

REVISED: 19 JULY 04 BY SD
S:\PROJ\ROBERTSON\ENG\2699-REV1

MODULAR	MOD-SD-REV	
DWG. TITLE: FLOOR PLAN		
RANCH, WIDE: 76'-0" x 27'-6"	DATE: JULY 19 04	US

Acknowledgement Of
Plans Submittal ONLY!

Date 11-15-04

Date