PRELIMINARY

NOTE: CLOSET SHELF HEIGHT OFF FLOOR= 5'5"(GLL) 4'2" & 6'4" (DBL.)


NOTE: SMOOTH CEILINGS THROUGHOUT HOUSE

"FIREPLACE TO HAVE 5' HIGH STONE SURROUND W/ ROUGH SAWN MANTLE"

NOTE: MINIMUM CEILING HT. TO BE 9'-1 1/2"

"NOTE: ALL TUBS ARE TO HAVE A TUB/SHOWER NAILER"

"NOTE: ALL PLUMBING FIXTURES SHOWN ARE REPRESENTATIVE OF SIZE AND LOCATION ONLY ACTUAL STYLE AND BRAND OF FIXTURES MAY VARY."

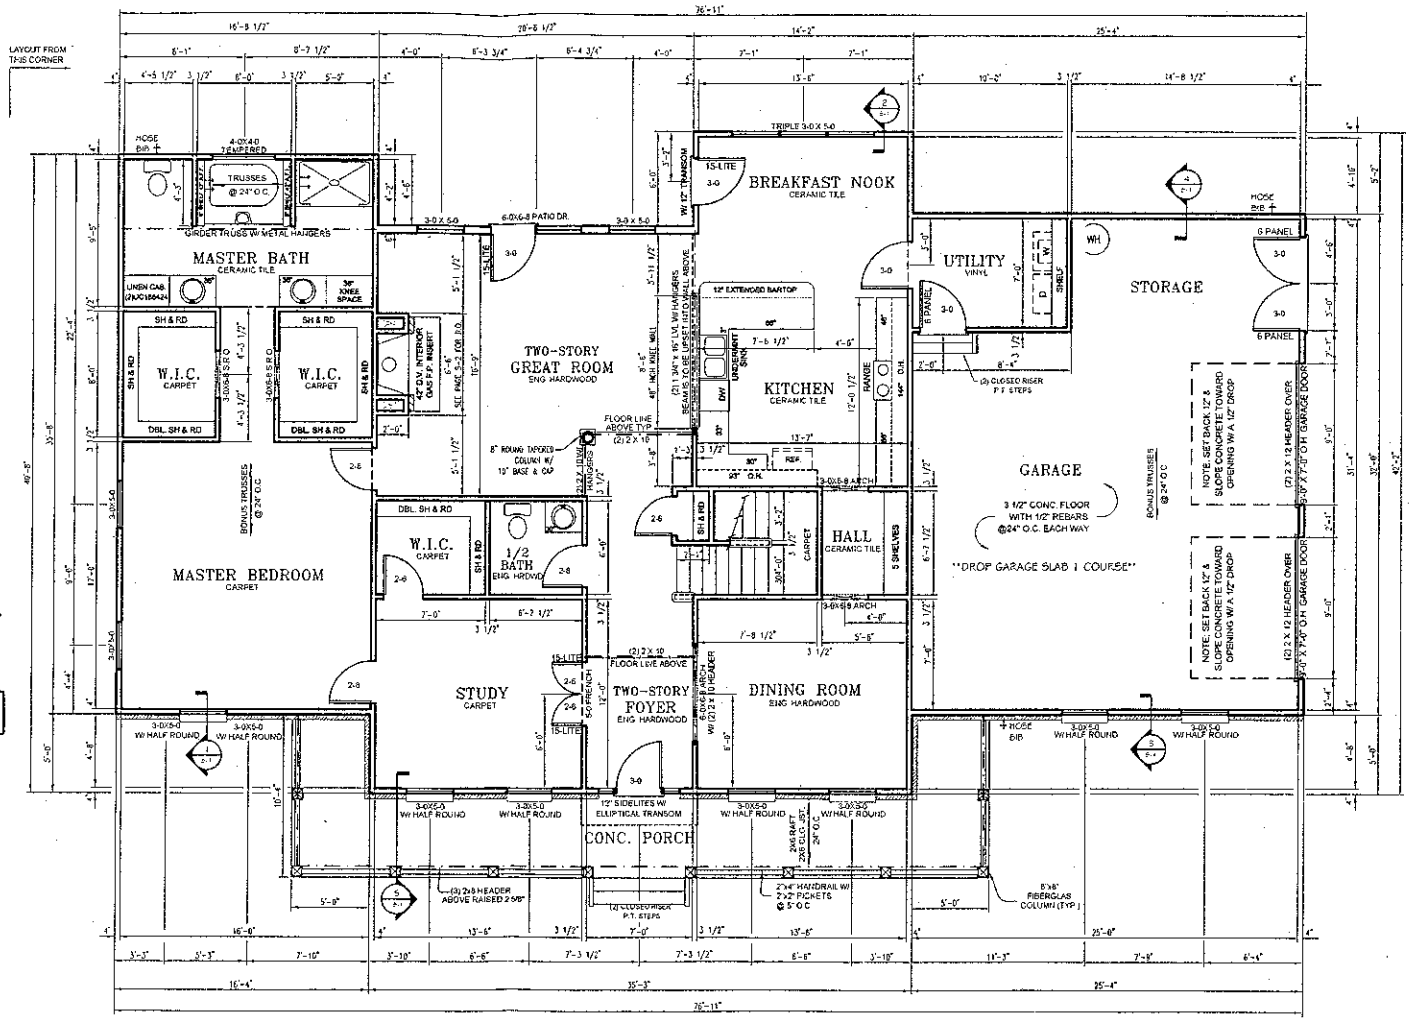

1 / A-3 FIRST FLOOR PLAN
SCALE: 1/8" = 1'-0"

THIS PLAN IS FORMATED FOR 1/8" SCALE IF PRINTED ON 11" X 17" PAPER

SIGN - DATE

SIGN - DATE

PROPERTY OF AMERICA'S HOME PLACE INC.
© COPYRIGHT 1999
ALL RIGHTS RESERVED
THIS DRAWING IS COPYRIGHTED TO THE PLANNING STUDIO OF THE AHP INC. AND SHALL NOT BE REPRODUCED, COPIED, OR SIMILAR DRAWINGS PREPARED WITHOUT THE WRITTEN PERMISSION OF AMERICA'S HOME PLACE INC. ANY UNAUTHORIZED USE OF THESE PLANS WITHOUT THE EXPRESS WRITTEN PERMISSION OF AHP INC. WILL BE SUBJECT TO LEGAL ACTION.

AREAS	
FIRST FLOOR HTD.	2343
SECOND FLOOR HTD.	940
TOTAL HEATED	3007
TOTAL UNHEATED	742
GARAGE	575
FRONT PORCH	273

THE HANOVER HOME PLAN FOR

JONATHAN WHITE

356 TRUMPET BRANCH ROAD, KDM, NC 28640

DRAWN BY: JUSTIN LEDBETTER

SCALED BY: DUTCH WRIGHT

PRELIM DATE: 2/2/08 FINAL DATE: REVISED:

SHEET NO: A-3

Acknowledgement Of Plans Submittal ONLY!

STEVE HEDRICK Date 3-4-08

Chad Holly Date 3/4/08

PRELIMINARY


NOTE: CLOSET SHELF HEIGHT OFF FLOOR= 65"(BG1) 42" & 84" (OBL)

NOTE: SMOOTH CEILINGS THROUGHOUT HOUSE


NOTE: MINIMUM CEILING HT. TO BE 8'-1 1/2"

NOTE: ALL TUBS ARE TO HAVE A TUB/SHOWER NAILER

NOTE: ALL PLUMBING FIXTURES SHOWN ARE REPRESENTATIVE OF SIZE AND LOCATION ONLY ACTUAL STYLE AND BRAND OF FIXTURES MAY VARY.

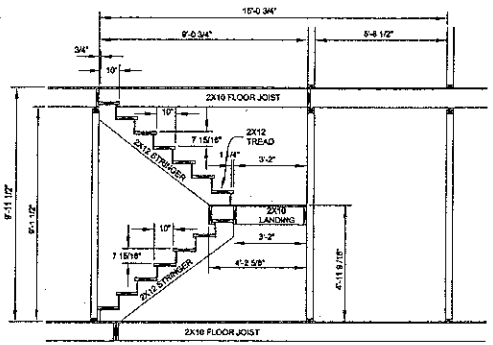

2 A-4 STAIR DETAIL
SCALE: 1/8" = 1'-0"

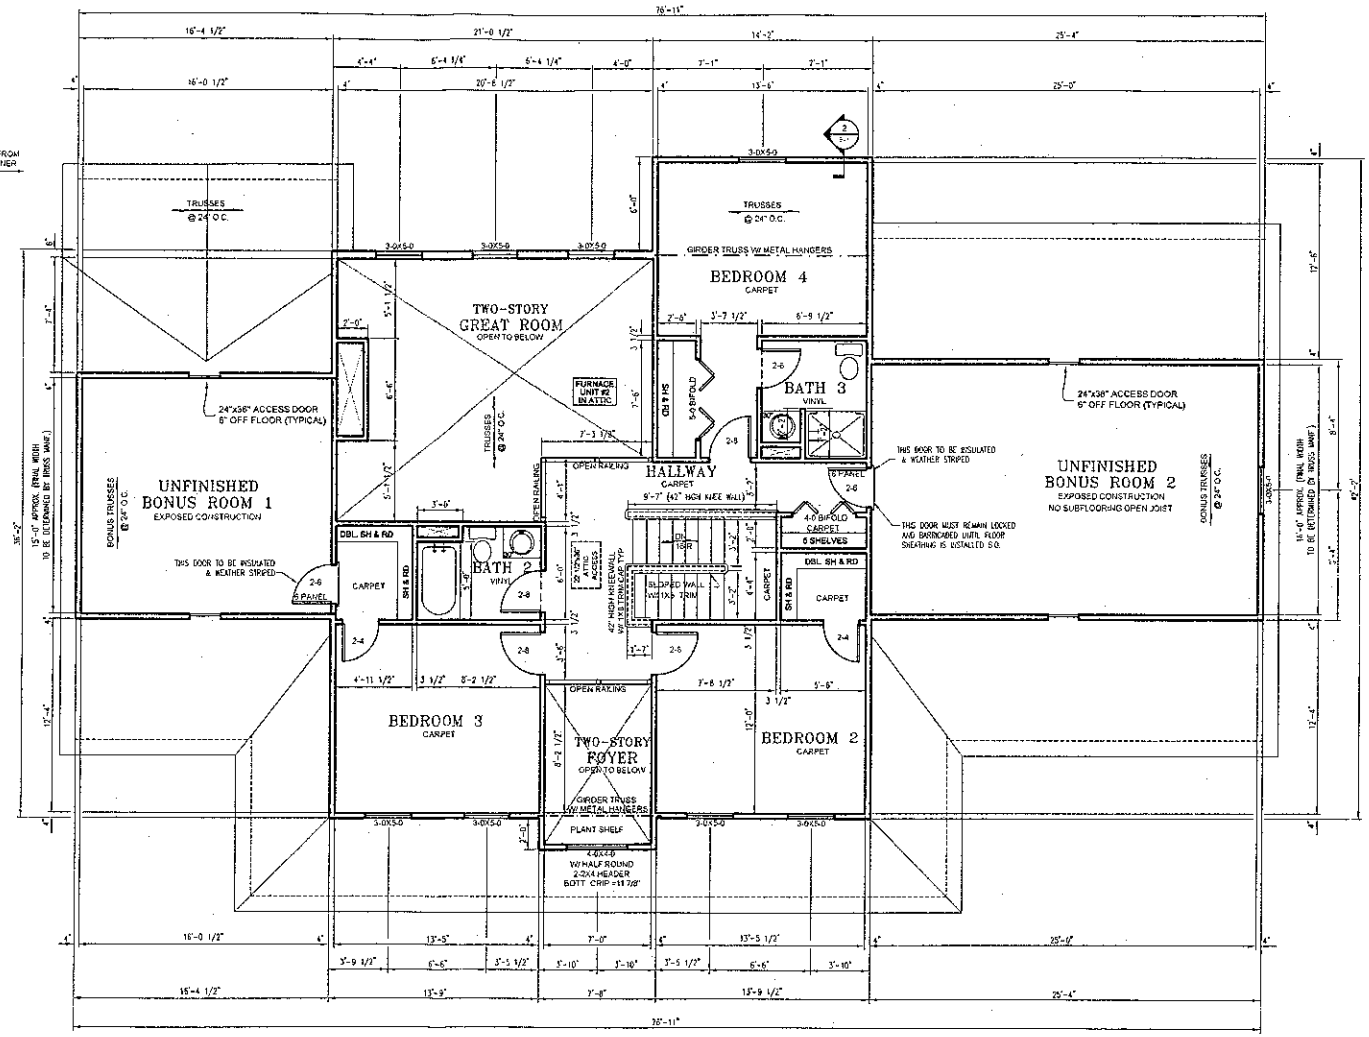

1 A-4 SECOND FLOOR PLAN
SCALE: 1/8" = 1'-0"

THIS PLAN IS FORMATED FOR 1/8" SCALE IF PRINTED ON 11" X 17" PAPER

Acknowledgement Of Plans Submittal ONLY

Steve Hedrick Date 3-4-08

Chad Holly Date 3/4/08

PROPERTY OF AMERICA'S HOME PLACE INC.

© COPYRIGHT 1990
ALL RIGHTS RESERVED

AREAS
FIRST FLOOR HTD 2045
SECOND FLOOR HTD 564
TOTAL HEATED 2609
TOTAL UNFINISHED 1709
GARAGE 542
FRONT PORCH 270

JONATHAN WHITE

THE HANOVER HOME PLAN FOR
3308 TRUMPET BRANCH POINT OAK, NC 28650

DRAWN BY: JUSTIN LEDGER
SOLD BY: BUTCH WAGG
PRELIM DATE: 3-4-08
FINAL DATE:
REVISED:

SHEET NO.
A-4