TO BE
PTIONS


AT FLANGE.

ENTATIVE
E & BRAND
ON.

OAD

2" TALL.

YP.

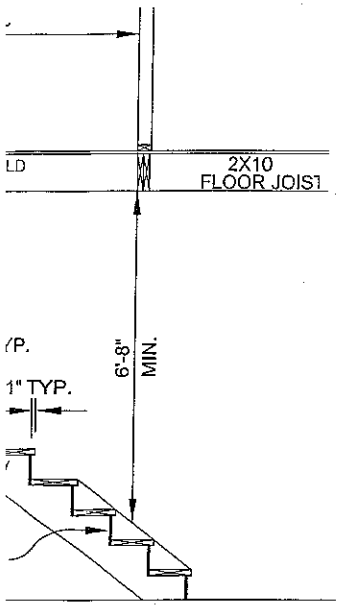


YP.

1" TYP.

L

LOCATE FROM
THIS CORNER

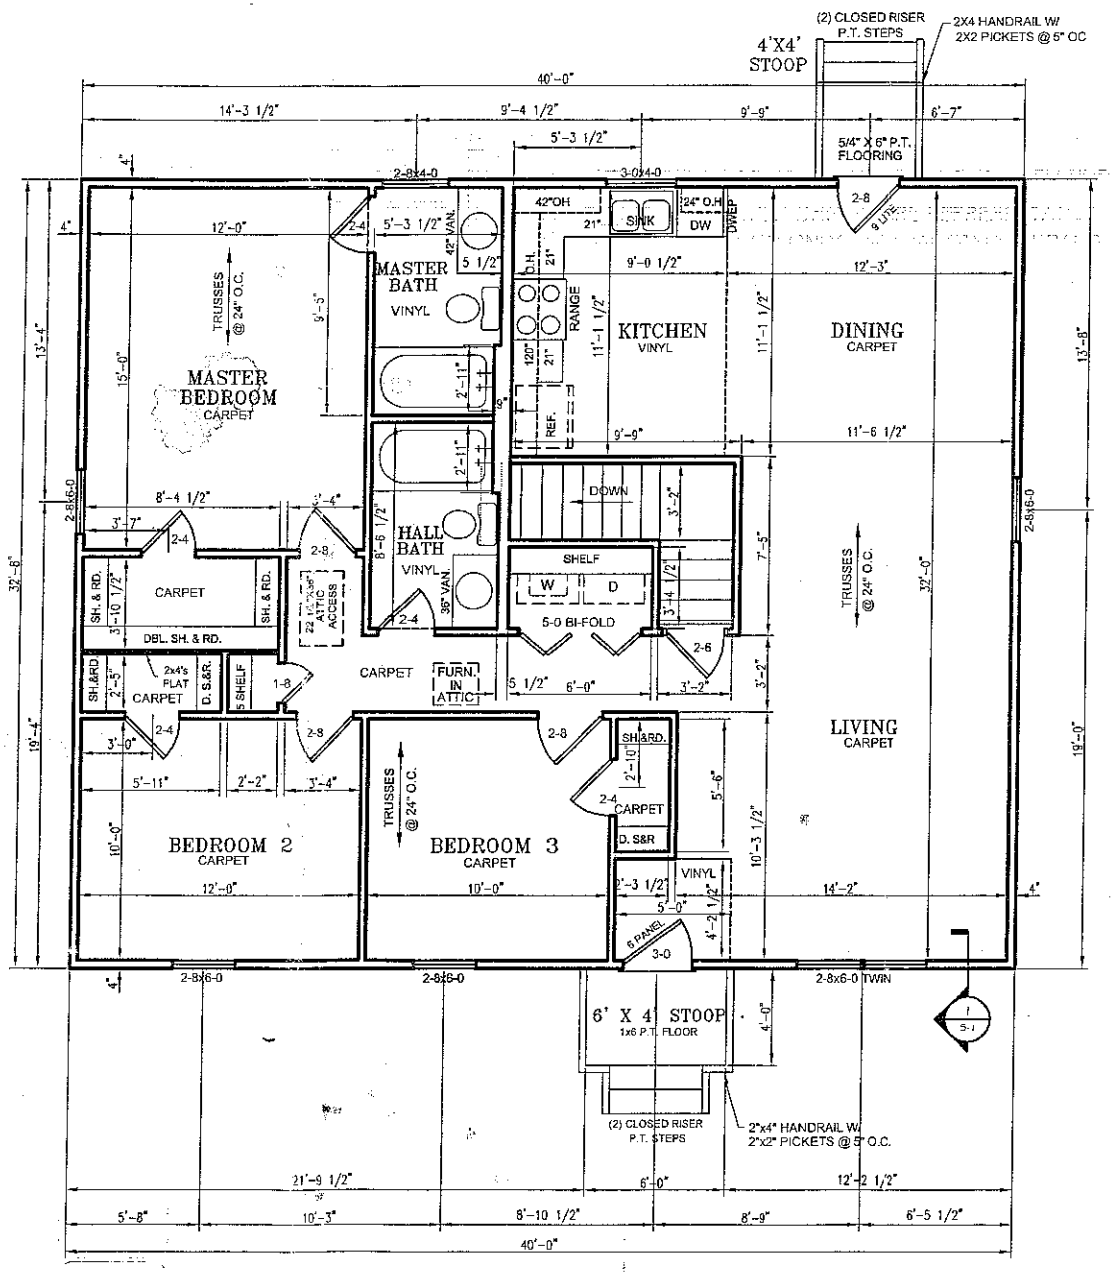

SIGN - DATE

SIGN - DATE

Acknowledgement Of
Plans Submittal ONLY
Date 5/26/09
Date 7/2/09

PROPERTY OF AMERICA'S HOME PLACE INC.
© COPYRIGHT 1993
ALL RIGHTS RESERVED
THE FORM OF THIS PLAN IS PROTECTED BY THE FEDERAL COPYRIGHT ACT. TO REPORT COPYRIGHT VIOLATIONS CALL 1-800-NO-COPY

AREAS:
HEATED: 1307
FRONT PORCH: 24
REAR STOOP: 16

THE FORD D HOME PLAN FOR
JEFFREY BALLARD
IREDELL COUNTY NC
BUILD OFFICE: STATESVILLE

DRAWN BY:
JUSTIN KEISLER

SOLD BY:
ARLO BARZEE

PRELIMINARY: 5-22-09
FINAL PLANS:
REVISED:


SHEET NO.
A-3
OF SIX

1 / A-3 FLOOR PLAN
SCALE: 1/8" = 1'-0"

THIS PLAN IS FORMATED FOR 1/8" SCALE
IF PRINTED ON 8 1/2" X 14" PAPER

PRELIMINARY

BASEMENT INCLUDES (2) 3-0 X 4-0 WINDOWS AND (1) STEEL 6 PANEL DOOR STANDARD TO BE LOCATED BY SUPER AT PRE-CON / SITE MEETING.

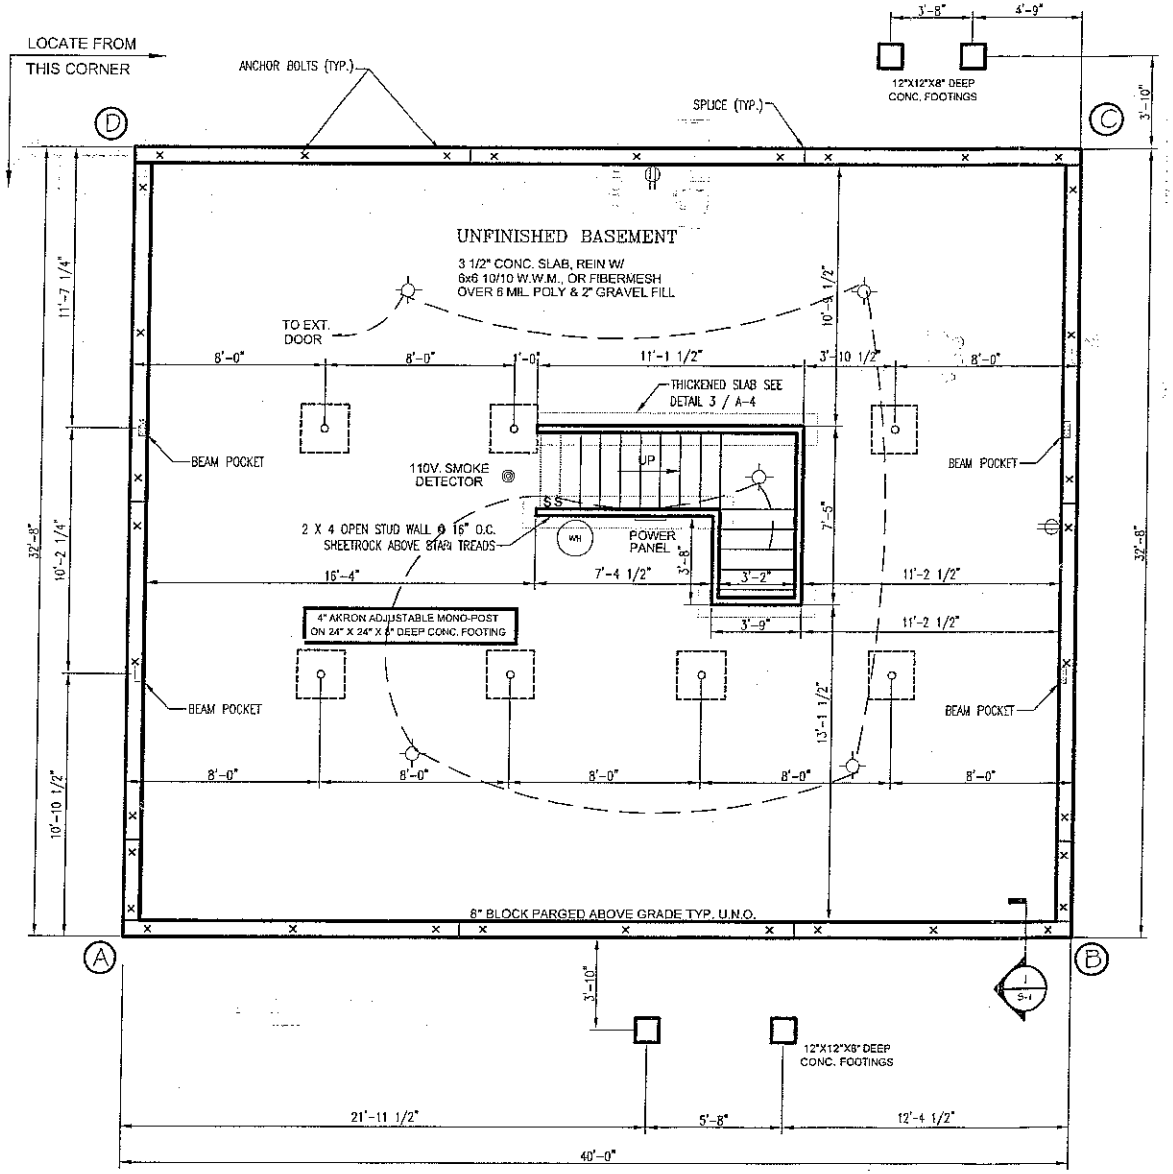


1 / A-4 FOUNDATION PLAN
SCALE: 1/8" = 1'-0"

DIAGONAL DIM	
A TO C	DIA =
B TO D	DIA =


STD. BLOCK CO

FILL ALL CELL SOLID BEAM POCKET BEA

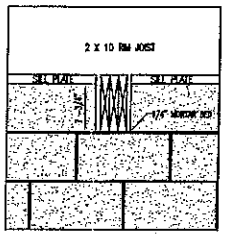

**FILL CELLS SOLID UNDER BEAM BEARING PO

2 / A-4 BEAM P
SCALE: 3/8" = 1

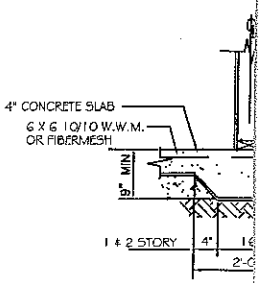

3 / A-4 THICKE
SCALE: 3/8" = 1

THIS PLAN
IF PRINTED