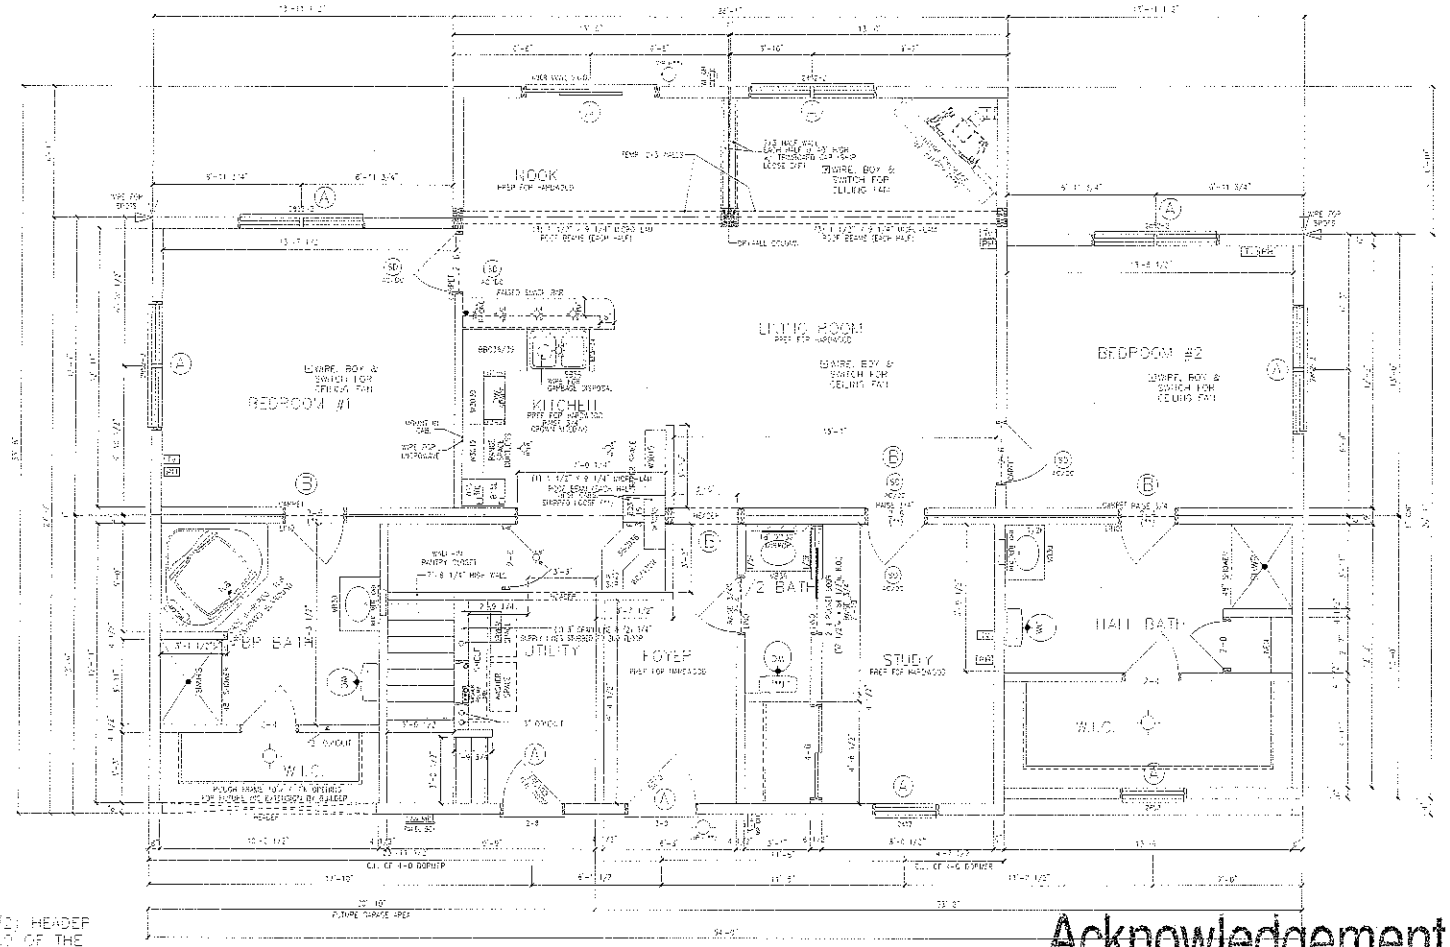


Ⓐ - (3) 2X10 (SPF #2) HEADER REF. PAGE WF-8.0 OF THE N.C. MANUAL

Ⓑ - (2) 2X10 (SPF #2) EACH HALF REF. PAGE WF-8.1 OF THE N.C. MANUAL

TOTAL REQUIRED BTUH FOR HOUSE = 43,957

Acknowledgement Of Plans Submittal ONLY!

STEVE HEDRICK Date 7-12-06

Date 7-12-06

NOTE:
DUE TO MOISTURE CONTENT OF WOOD, SOME SHRINKAGE MAY OCCUR IN THE FACE WIDTH OF THE LUMBER DUE TO NATURAL LUMBER SEASONING PROCESS AND MAY EFFECT THE EXTERIOR FINISH APPLICATION. EXTERIOR FINISH INSTALLER SHOULD CONSULT THE EXTERIOR FINISH MATERIAL MANUFACTURER FOR RECOMMENDED INSTALLATION TO ACCOUNT FOR POSSIBLE WOOD SHRINKAGE.

This drawing is the property of SIMPLEX and is loaned subject to return upon demand, and with the understanding that it is not to be reproduced or copied in whole or in part, or used in any manner detrimental to the interest of SIMPLEX Industries, Inc., for any other purpose or to any other person for any purpose without the written permission of SIMPLEX Industries, Inc.


Simplex Industries, Inc.
• BUILDERS OF QUALITY HOMES •

BUILDER: CLASSIC CAROLINA HOMES

CUSTOMER: PLANCHON/VARGESKO

FIRST FLOOR PLAN

MODEL: S. CAPE INTERIOR	TYPE:	Ranch	Code
		Crawl X	Two Story
Drawn By: RLH	Eng # 06-0510		
Scale: 1/4" = 1'-0"	Serial # n/a		
Date: 5/17/06	Checked By:		
Page: 3	Rev. Date		

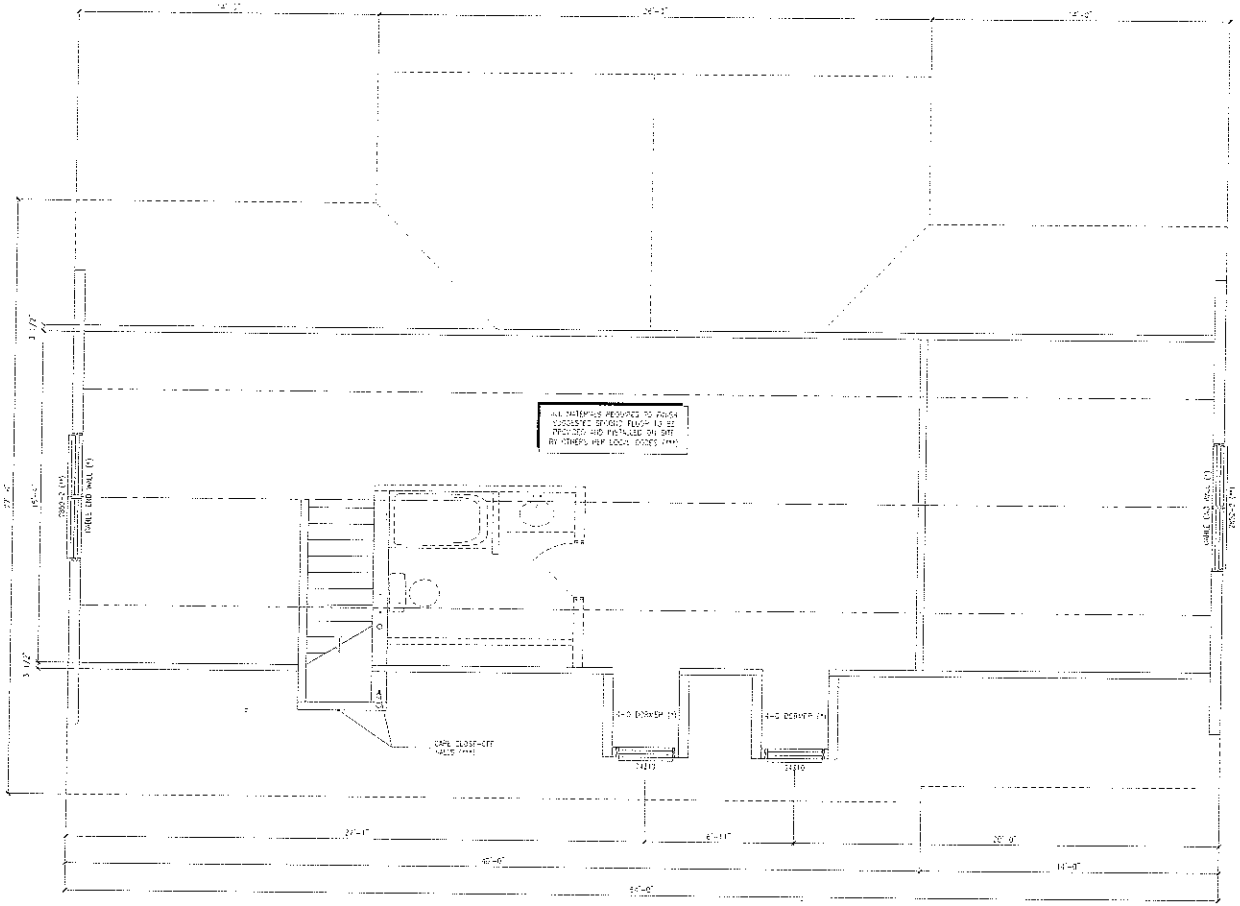

Acknowledgement Of
Plans Submittal ONLY!

STEVE HEDRICK Date 7-12-06

Date 7-12-06

NOTE:
DUE TO MOISTURE CONTENT OF WOOD, SOME SHRINKAGE MAY OCCUR IN THE FACE WIDTH OF THE LUMBER DUE TO NATURAL LUMBER SEASONING PROCESS AND MAY EFFECT THE EXTERIOR FINISH APPLICATION. EXTERIOR FINISH INSTALLER SHOULD CONSULT THE EXTERIOR FINISH MATERIAL MANUFACTURER FOR RECOMMENDED INSTALLATION TO ACCOUNT FOR POSSIBLE WOOD SHRINKAGE.

This drawing is the property of SIMPLEX and is loaned upon condition that it is not to be reproduced or copied in whole or in part, or used for furnishing information to others, or for any other purpose detrimental to the interest of SIMPLEX and will be returned upon request of SIMPLEX INDUSTRIES, INC.

Simplex Industries Inc.
• BUILDERS OF QUALITY HOMES •

BUILDER: CLASSIC CAROLINA HOMES

CUSTOMER: PLANCHON/VARESKO

MODEL: S. CAPE VINCENT 26' x 54' / 26' x 6' TYPE: Ranch [ ] Cape [X] Crawl [X] Two Story [ ]

SUGGESTED SECOND FLOOR PLAN

Drawn By: MJ
Eng. #: 06-0510
Scale: N/A
Serial #: N/A
Date: 5/17/06
Checked By:
Page: 4
Rev. Date: