
Approved 4 Bedroom House


Acknowledgement Of Plans Submittal ONLY!


Date 8-3-07

Date 8-3-07

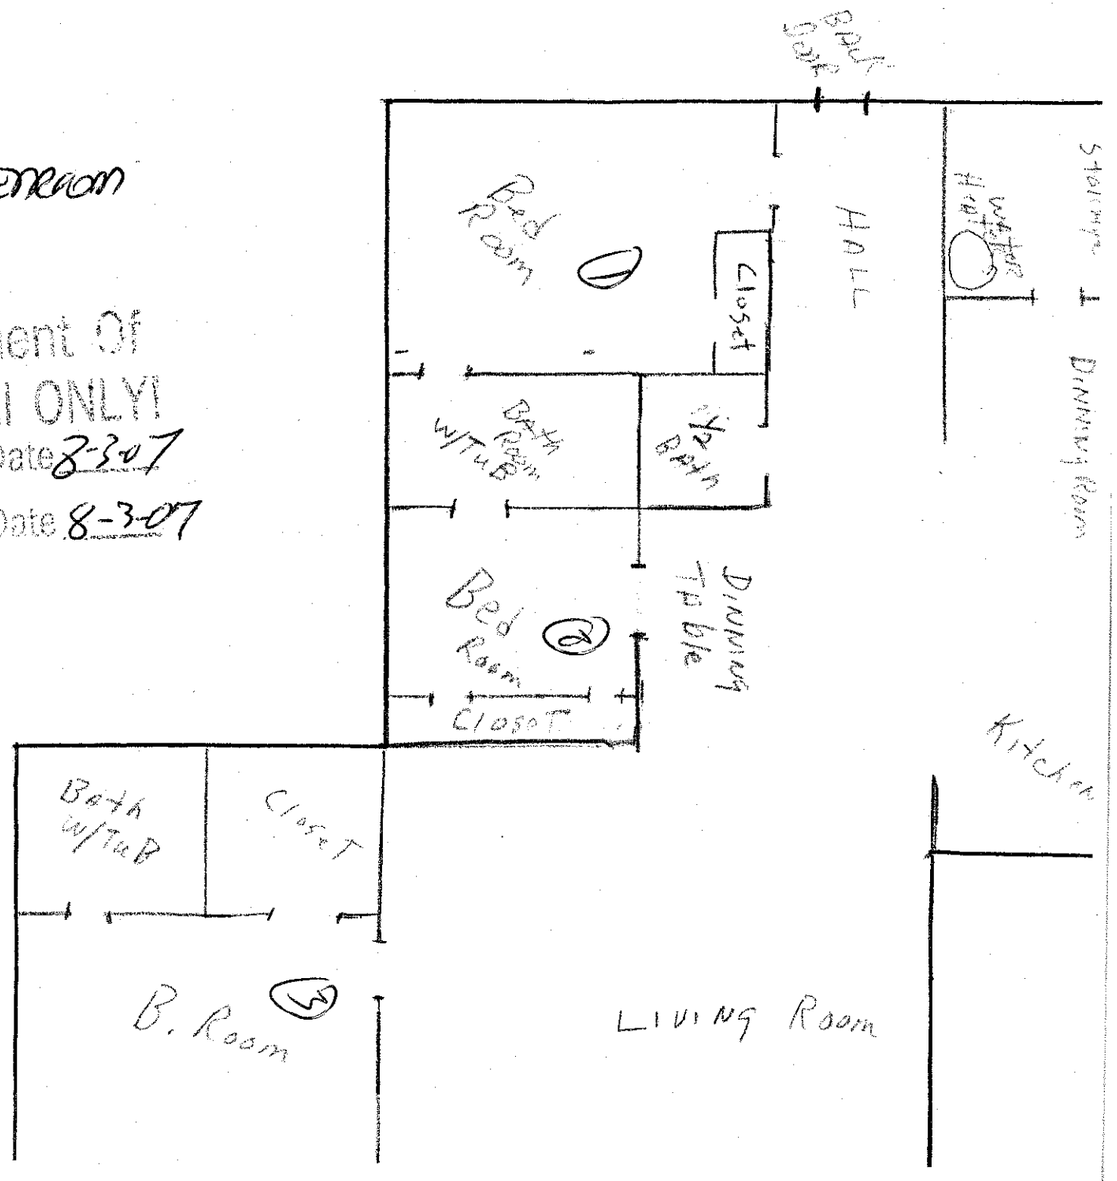


UP Stair
Bed Room

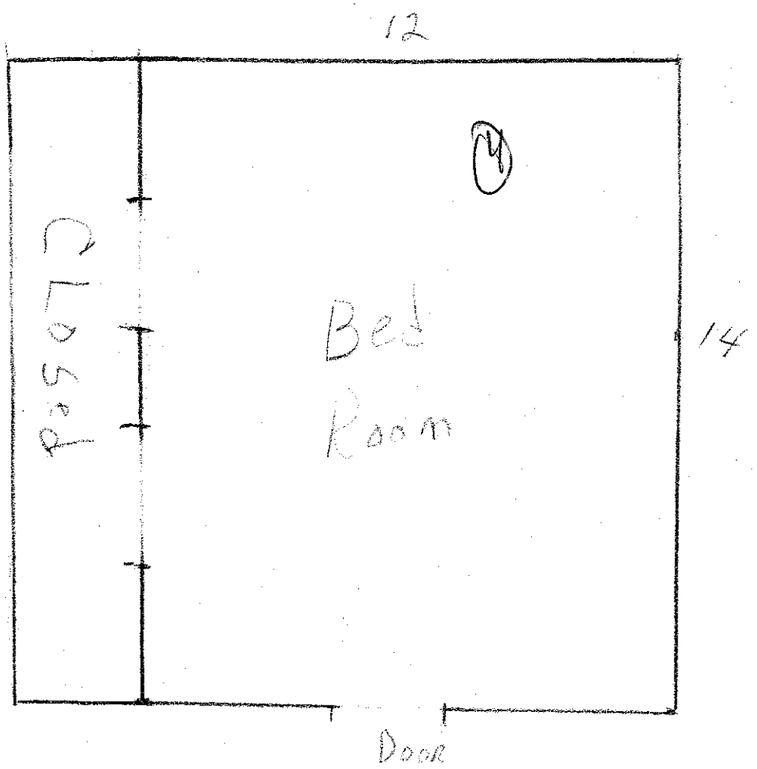


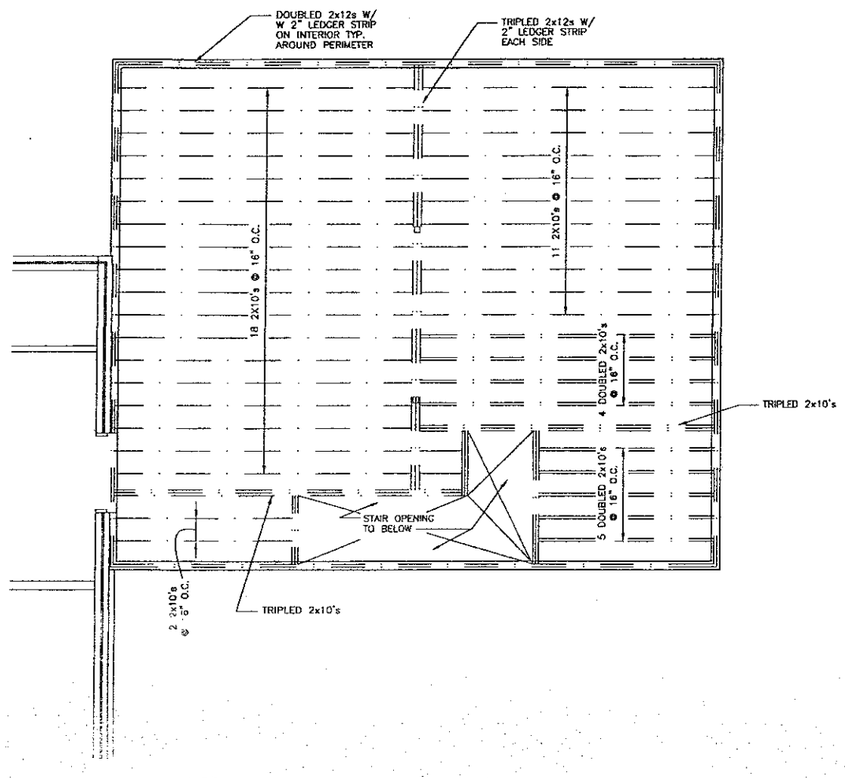

2 A-1.1 FIRST FLOOR FRAMING PLAN
SCALE: 1/4" = 1'-0"

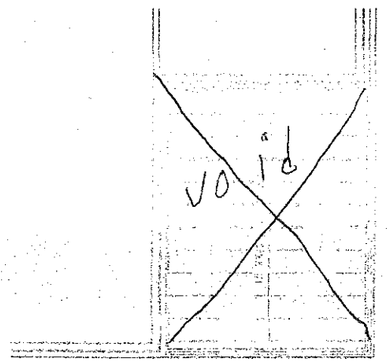

2 A-1.1 OFFICE FLOOR FRAMING PLAN
SCALE: 1/4" = 1'-0"

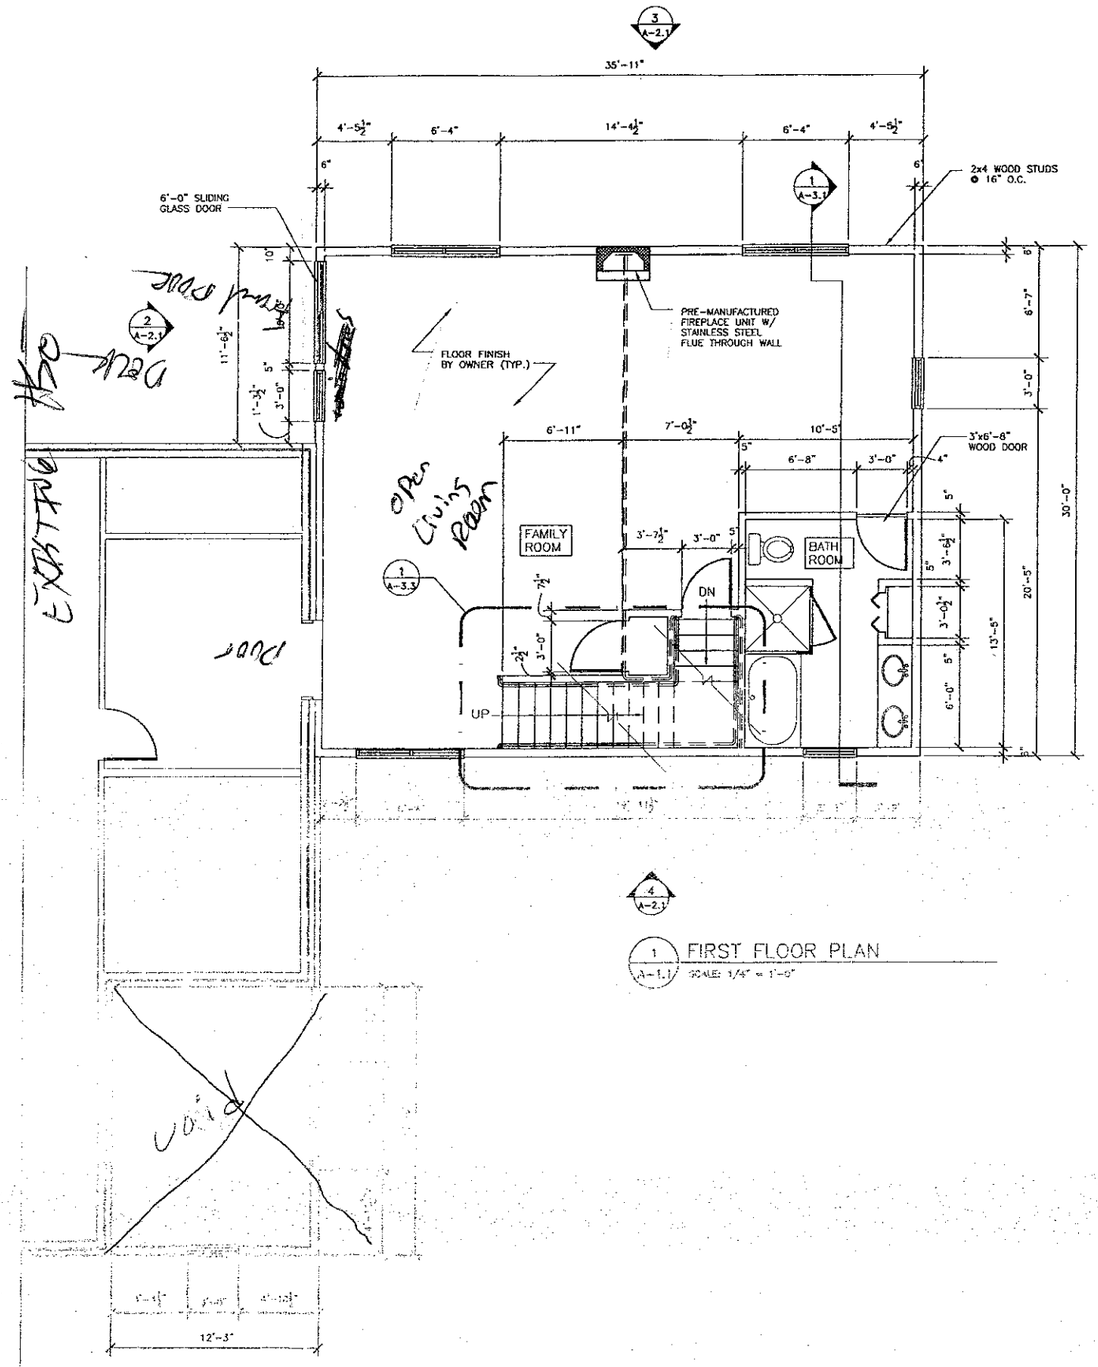

1 A-1.1 FIRST FLOOR PLAN
SCALE: 1/4" = 1'-0"

EDMISTEN HOUSE ADDITION
FOR
KENNY EDMISTEN
UNION GROVE, N.C. 28689
PHONE: (704) 539-4486


DESIGNER

DRAWN BY: JAK
DATE: 23 MAY 2013


TITLE:
FLOOR PLAN

SHEET NUMBER:
A-1.1

COMMENTS:

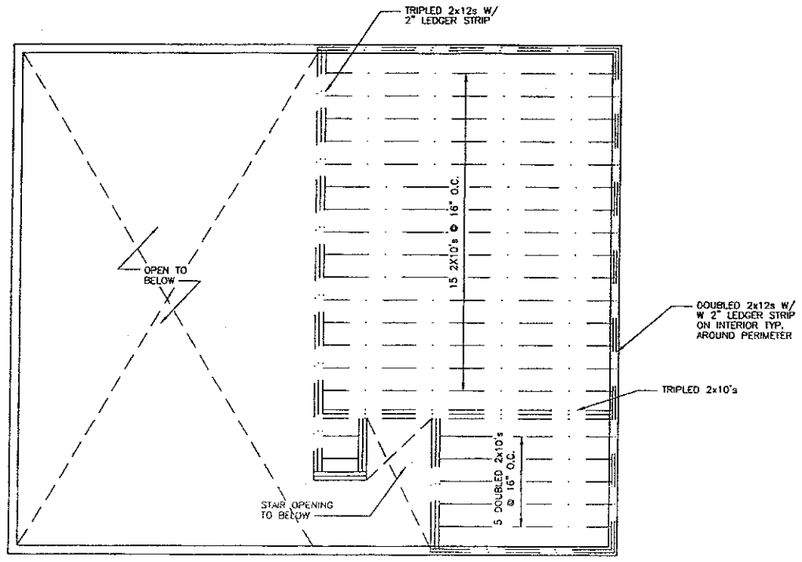

2 / A-1.3 LOFT FRAMING PLAN
SCALE: 1/4" = 1'-0"

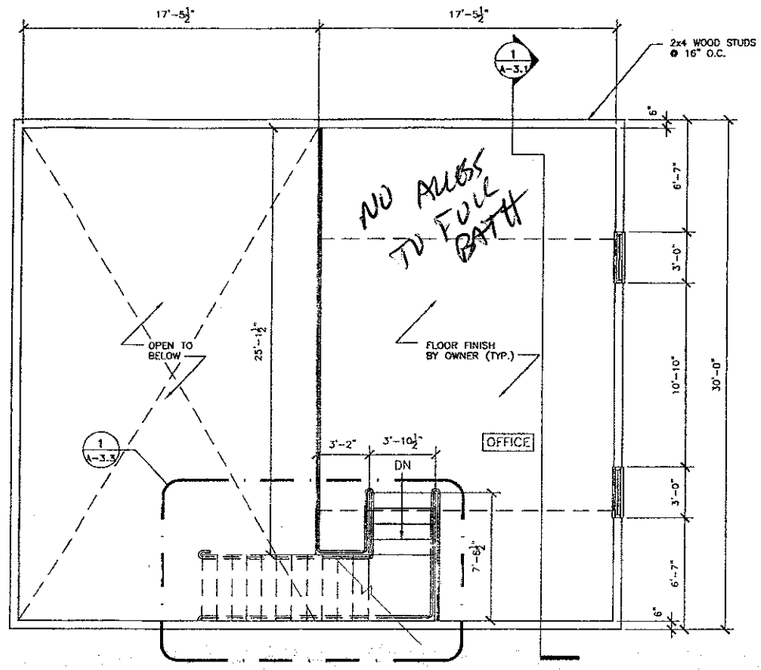

1 / A-1.3 LOFT PLAN
SCALE: 1/4" = 1'-0"

My Documents \ edmisten_plans A-1-3.dwg Mon Aug 07 14:59:31 2006

EDMISTEN HOUSE
ADDITION
FOR
KENNY EDMISTEN

PO BOX 2
VALLEY HILL NC 28692
PHONE: (704) 825-4476


DESIGNER

DRAWING BY: DLW
DATE: 24 MAY 2006


TITLE:
LOFT PLAN

SHEET NUMBER:
A-1.3

COMMENTS:

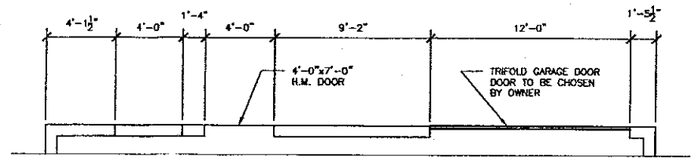

ALTERNATE BASEMENT ENTRANCES

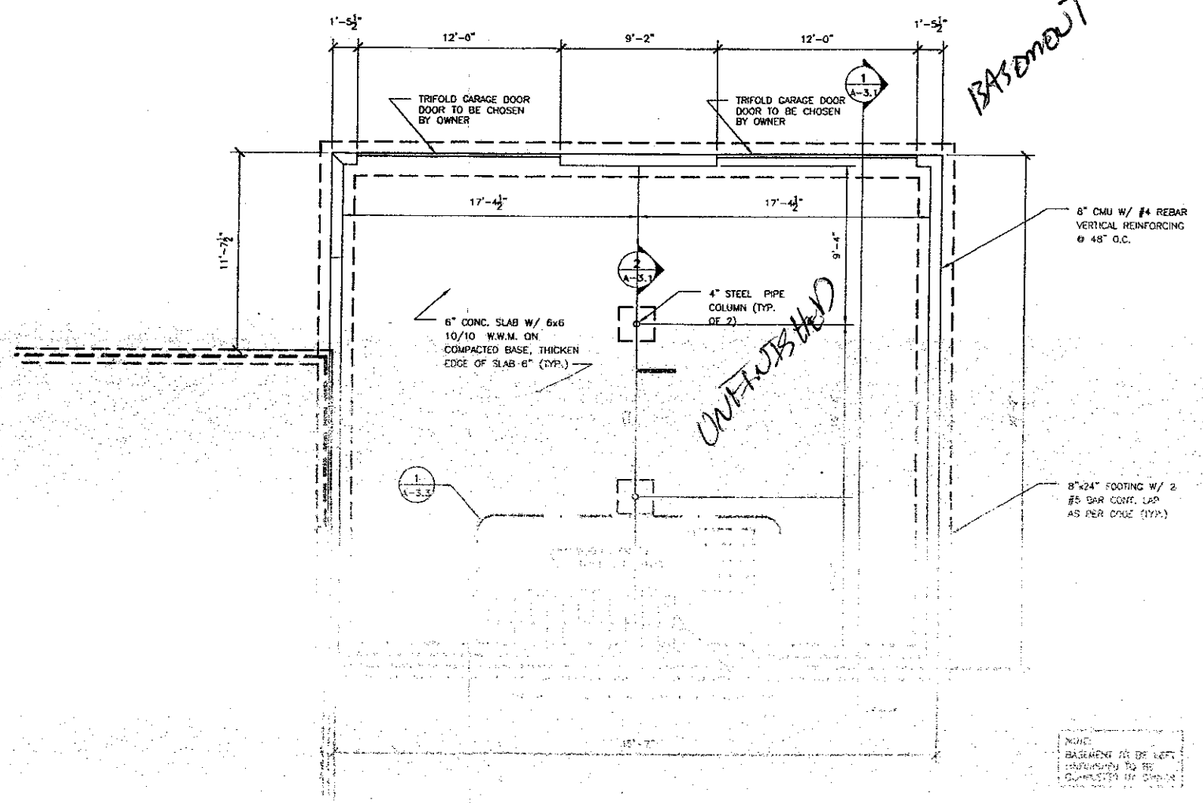

1/A-1.2 BASEMENT PLAN
SCALE: 1/4" = 1'-0"

EDMISTEN HOUSE ADDITION

FOR

KENNY EDMISTEN

PO BOX 23
GREEN GROVE, N.C. 28638
PHONE: (704) 539-4486

DESIGNER

DRAWN BY: J.W.
DATE: 25 MAY 2003

TITLE: BASEMENT PLAN

SHEET NUMBER: A-1.2

COMMENTS:

My Documents\Submission plans A-1-2.dwg Mon Aug 11 14:59:51 2003