
Acknowledgement Of
Plans Submittal ONLY!
Date 2/24/16
Date 02/24/16

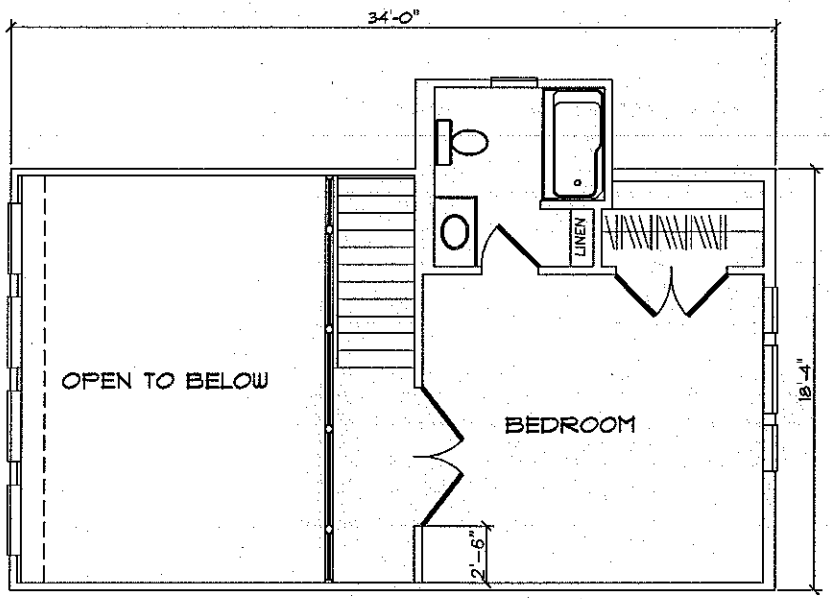

SCALE: 3/16" = 1'-0"

1. ALL WORK SHALL MEET ALL LOCAL, STATE AND NATIONAL BUILDING CODES THAT APPLY. 2. THE CONTRACTOR SHALL VERIFY ALL DIMENSIONS BEFORE STARTING CONSTRUCTION. 3. ALL DIMENSIONS SHALL BE READ OR CALCULATED SCALED. 4. I.C.F. RESPONSIBLE FOR ERRORS DUE TO SCALED PRINT

IRELAND/SMITH RESIDENCE

SECOND FLOOR PLAN

170 NORTHSIDE DRIVE
STATESVILLE, NC 28625
OFFICE: 704-872-1931

SQUARE FOOTAGE	
FIRST FLOOR - 940 S.F.	
SECOND FLOOR - 409 S.F.	
BASEMENT - 940 S.F.	
OPEN DECK - 336 S.F.	
COVERED PORCH - 304 S.F.	
TOTAL UNDER ROOF - 1349 S.F.	


DRAWN BY:

REVISIONS:
NONE

DATE DRAWN:
9/13/15

A.4

Acknowledgement Of
Plans Submittal ONLY!
Date 2/24/16
Date 02/24/16

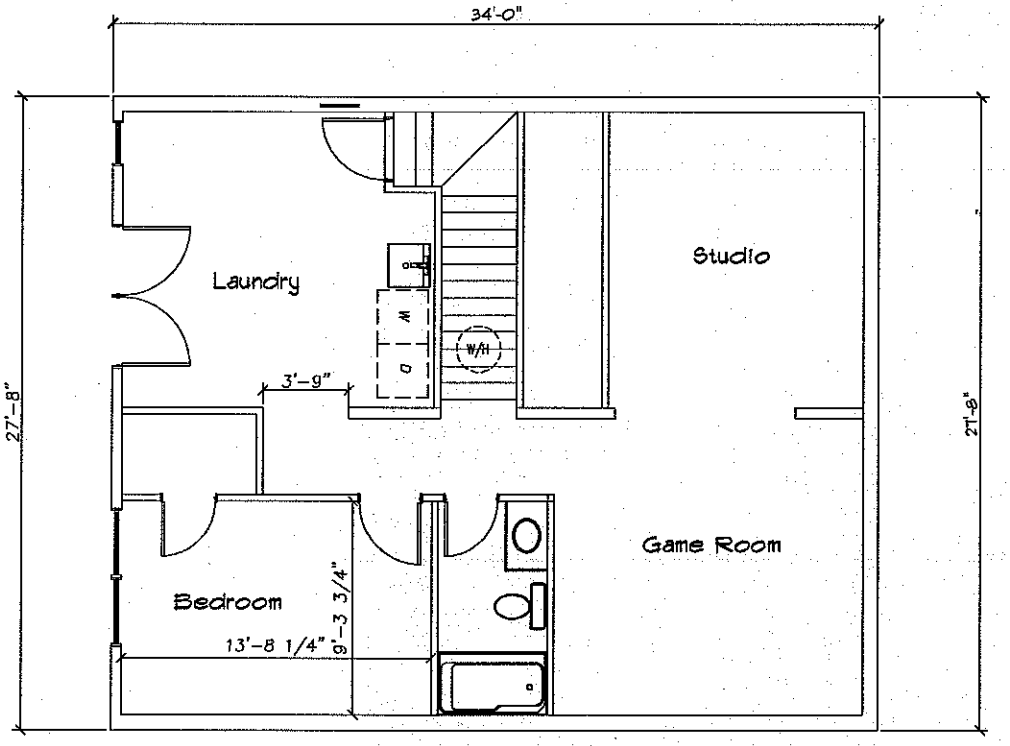

SCALE: 3/16" = 1'-0"

1210 NORTHSIDE DRIVE
STATESVILLE, NC 28625
OFFICE: 704-872-1891

IRELAND/SMITH RESIDENCE

BASEMENT PLAN

SQUARE FOOTAGE	
FIRST FLOOR	940 S.F.
SECOND FLOOR	403 S.F.
BASEMENT	940 S.F.
COVERED PORCH	336 S.F.
TOTAL UNDER ROOF	1618 S.F.

DRAWN BY:

REVISIONS:
NONE


DATE DRAWN:
9/13/15

A.1

Acknowledgement Of
Plans Submittal ONLY!

Date 2/24/16

Date 02/24/16

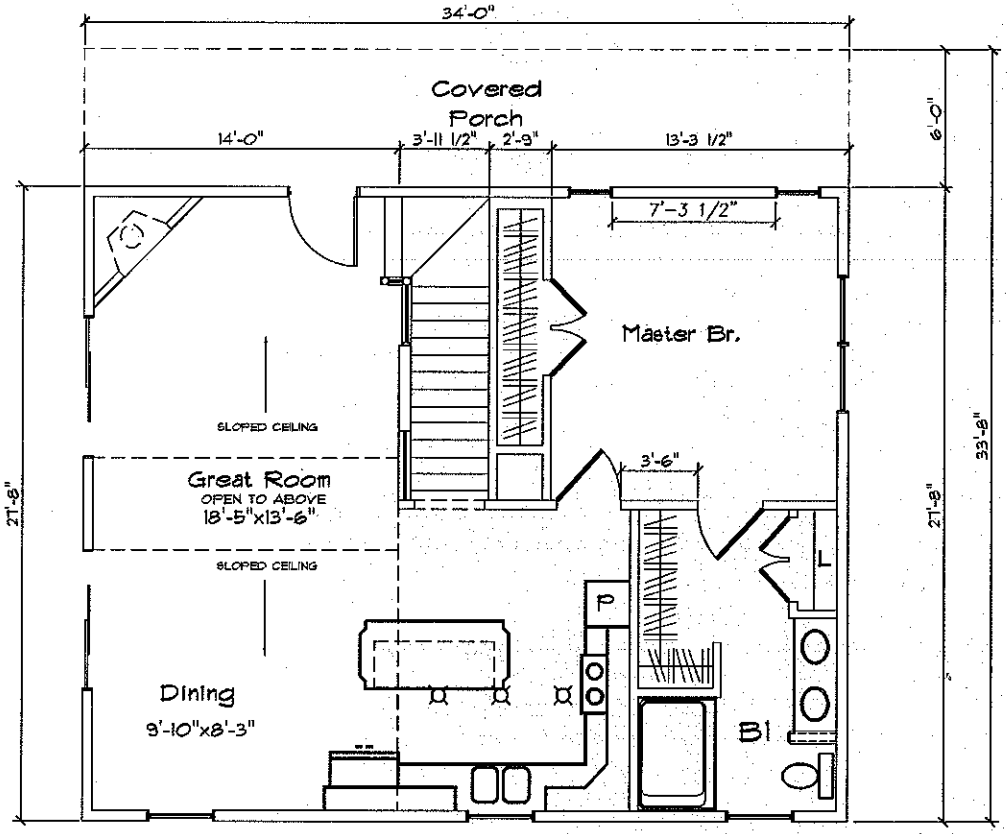

SCALE: 3/16" = 1'-0"

1710 NORTHSIDE DRIVE
STATESVILLE, NC 28625
OFFICE: 704-872-1591

IRELAND/SMITH RESIDENCE

FIRST FLOOR PLAN

SQUARE FOOTAGE	
FIRST FLOOR - 940 S.F.	
SECOND FLOOR - 403 S.F.	
BASEMENT - 940 S.F.	
OPEN DECK - 336 S.F.	
COVERED PORCH - 204 S.F.	
TOTAL UNDER ROOF - 2618 S.F.	

DRAWN BY:

REVISIONS:
NONE
DATE DRAWN:
9/19/15

A.2