
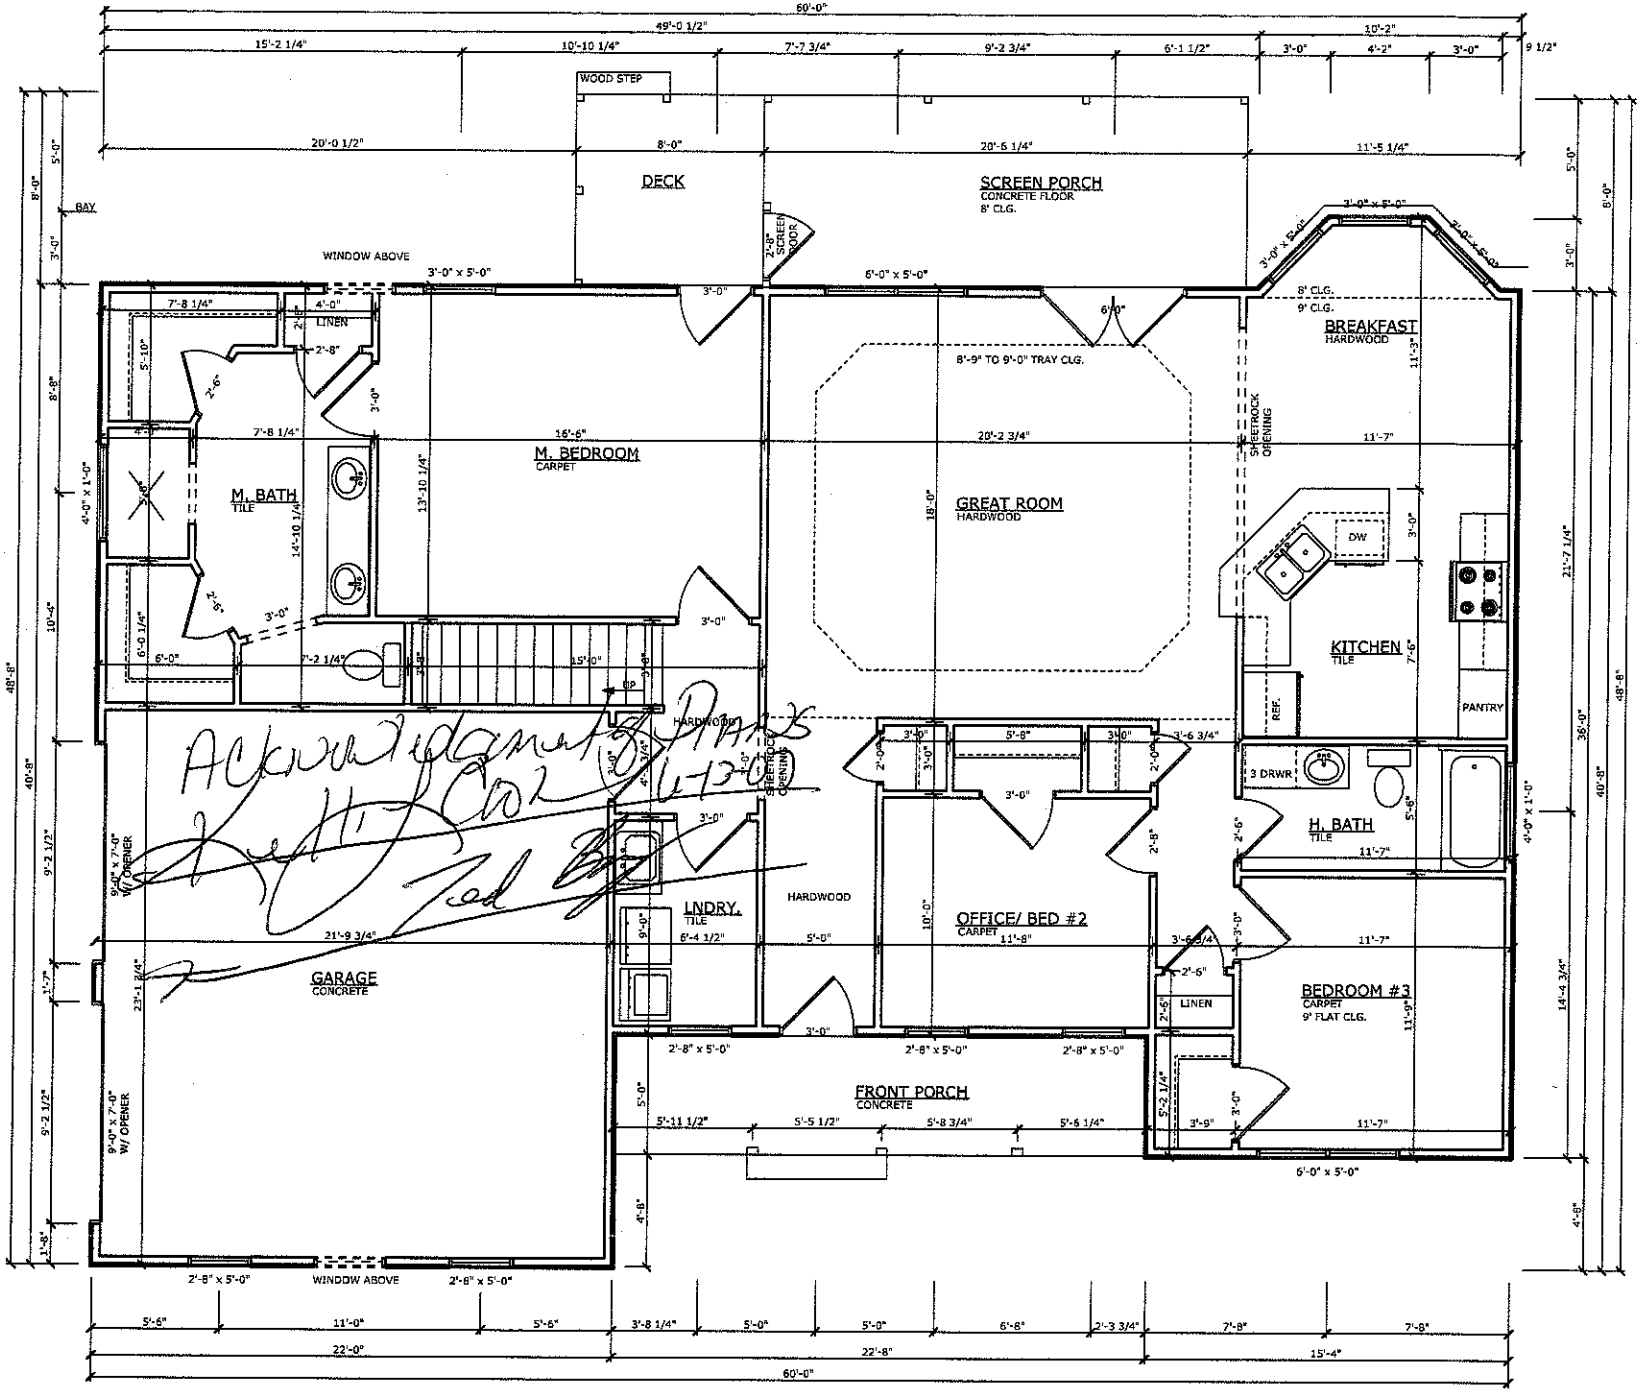


WISHON & CARTER

Donald V. and Susan K. Rose
112 Tatum Rd
Olin, NC 28660
Date: 4/25/07
Revised:

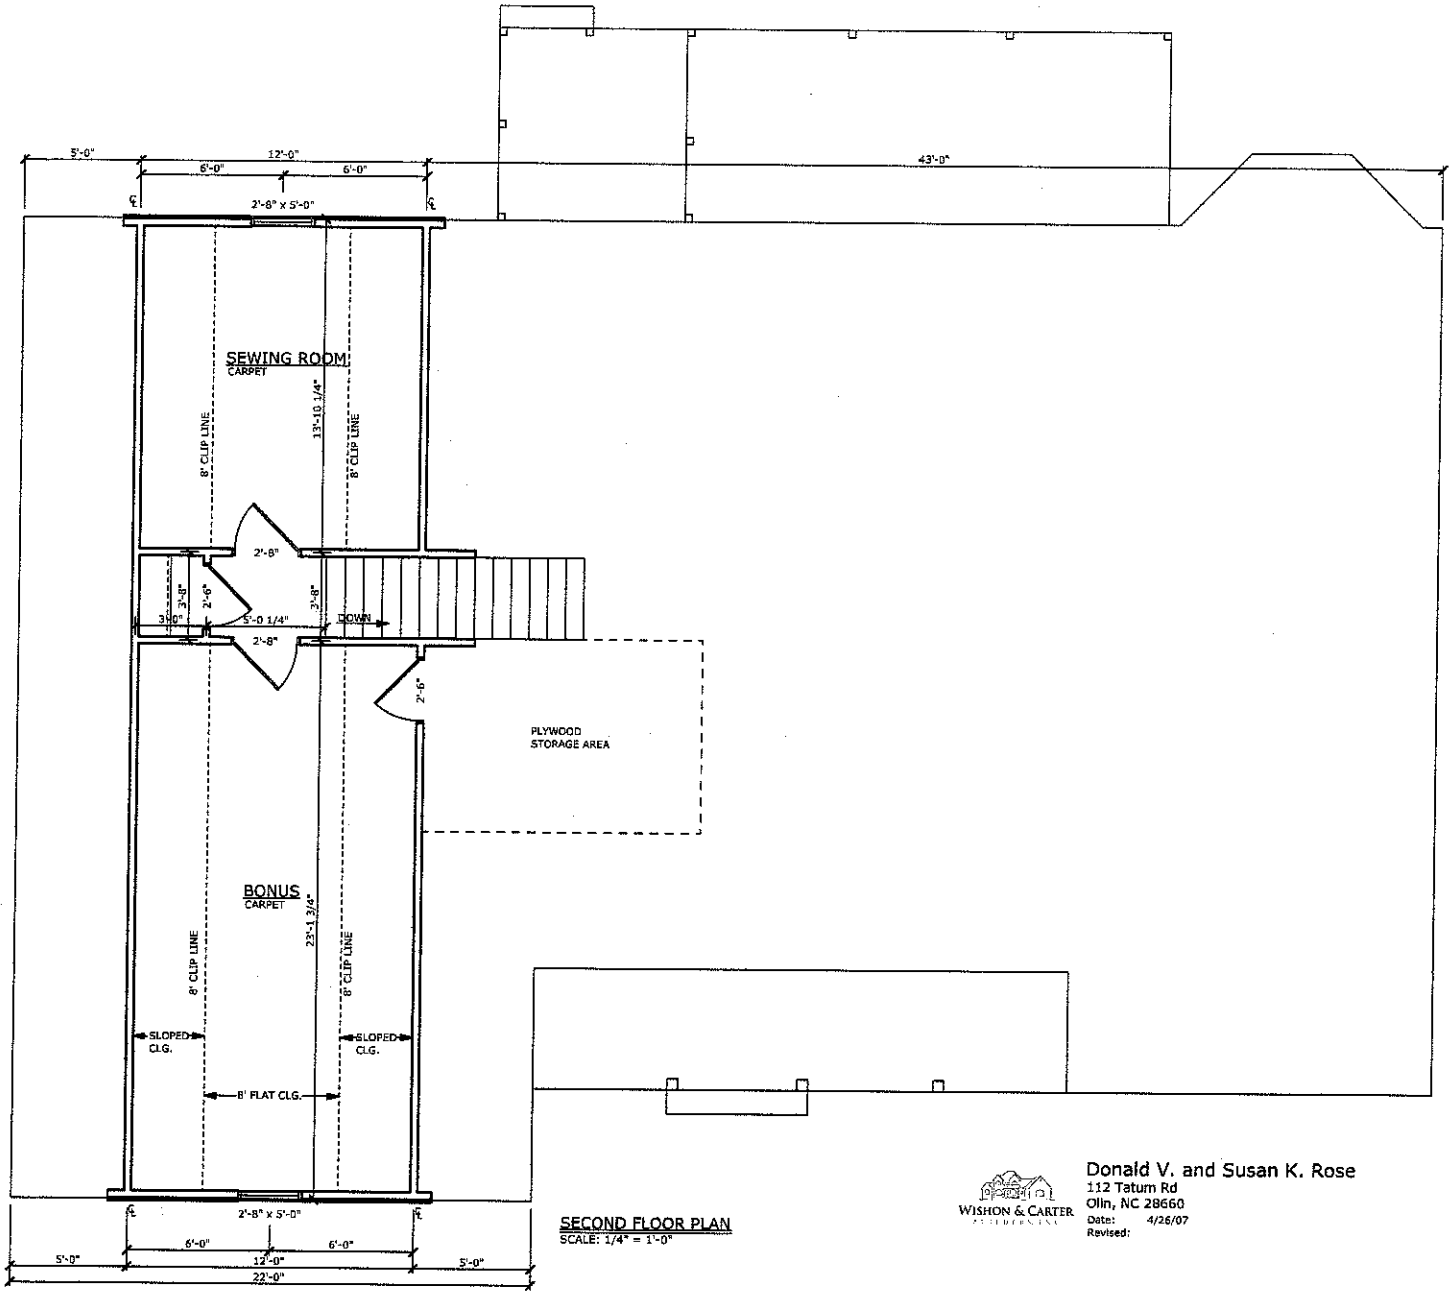

SECOND FLOOR PLAN
SCALE: 1/4" = 1'-0"

WISHON & CARTER

Donald V. and Susan K. Rose
112 Tatum Rd
Olin, NC 28660
Date: 4/26/07
Revised: