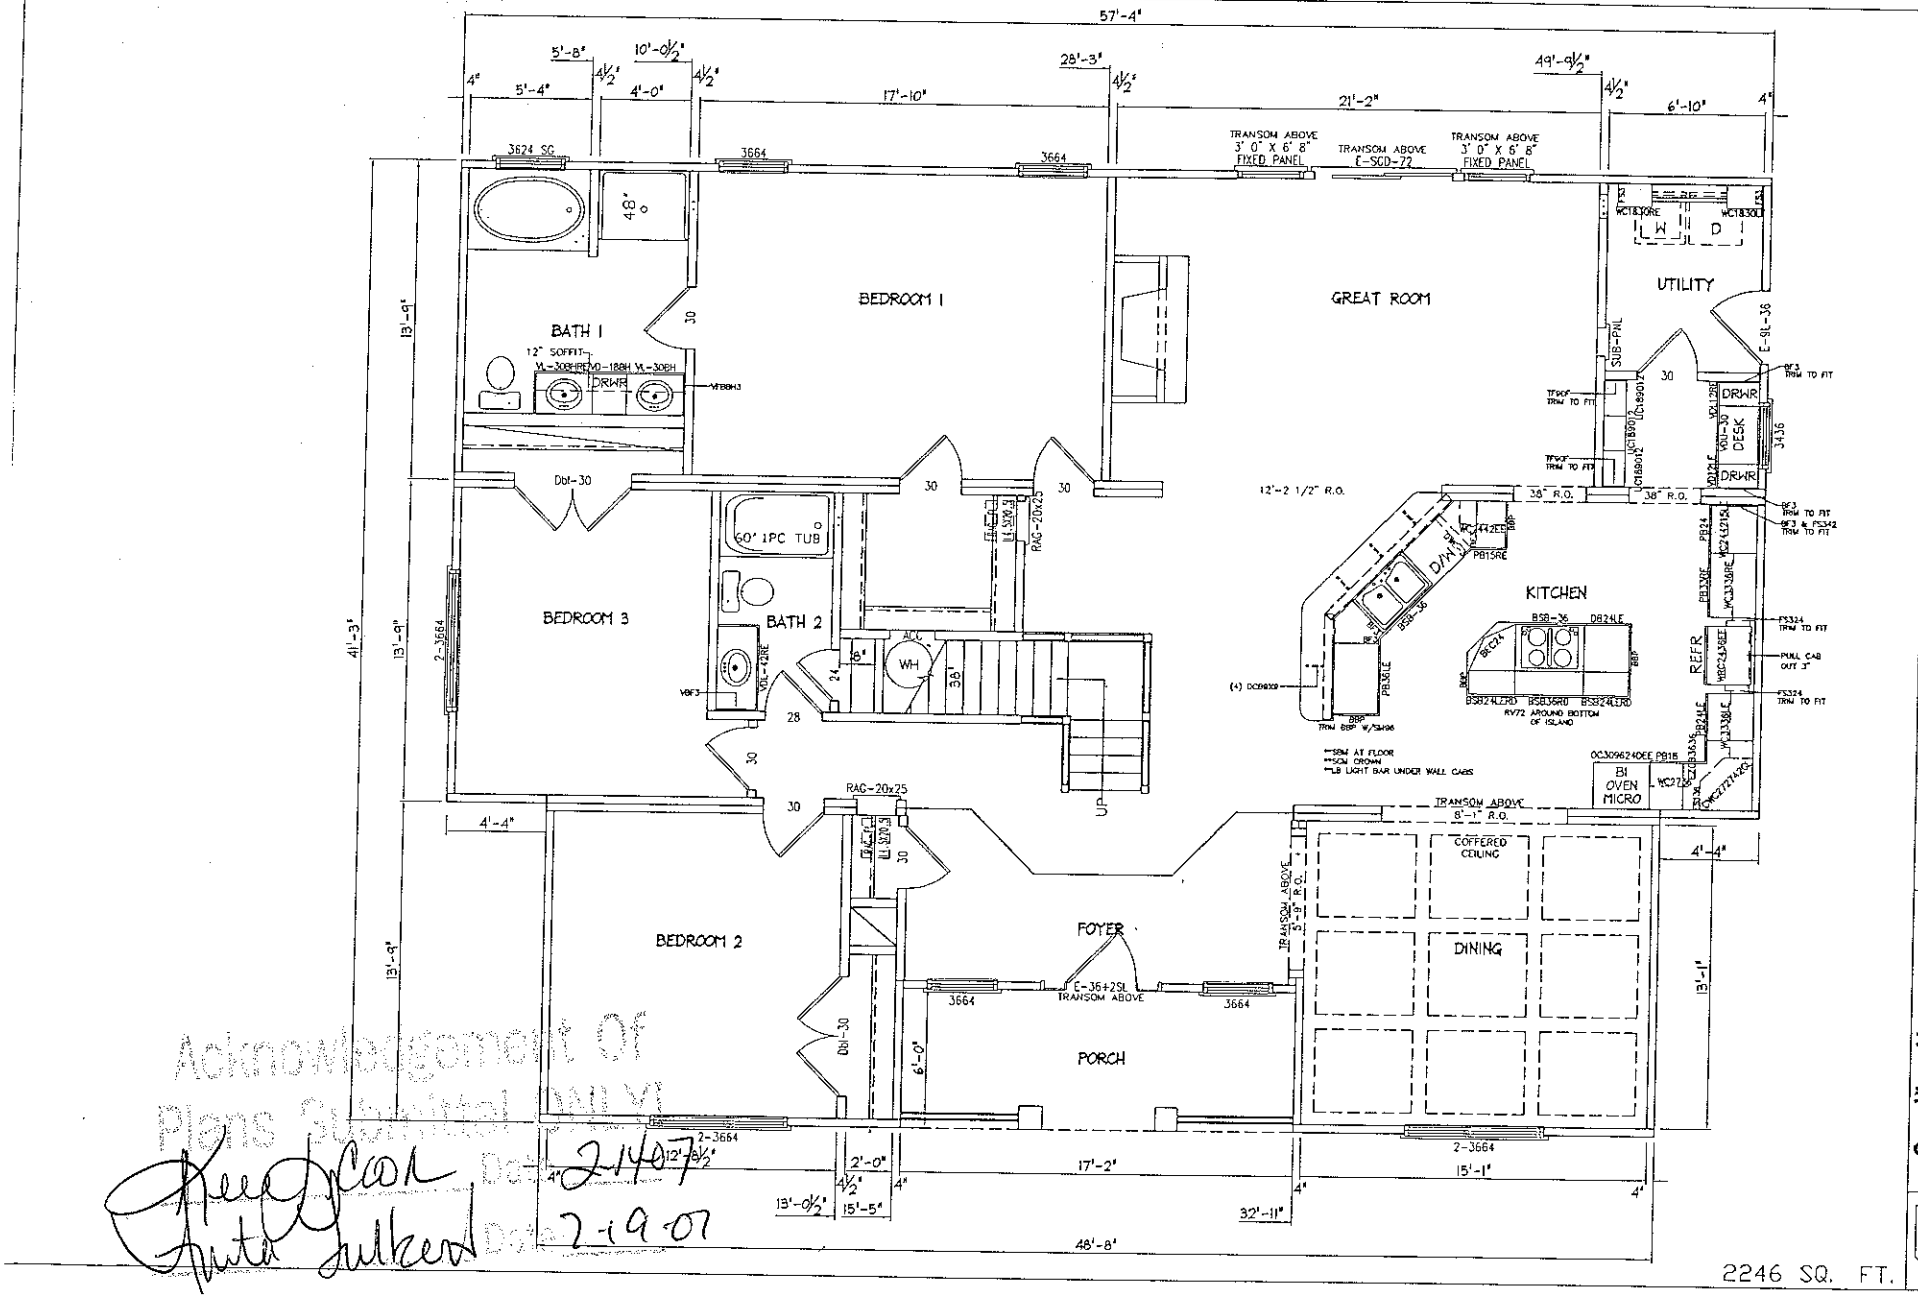


Acknowledgement Of Plans Submitted

Date 2-14-07

Date 2-19-07

201

CHARLOTTE SHOW HOUSE
57'-4" x 41'-3"
Millbourne 8012

1st FLOOR PLAN

DRAWN | DATE
REV. | DATE
SCALE 3/16"=1'-0"

Crestline Homes, Inc.
5880 Crestline Road
Lourinburg, NC 28352
1-800-772-0195
www.crestlinehomes.com
All Plans © Copyright 2006 Crestline Homes, Inc.