
https://www.edapia.com/m/mod/ra/A69765/index.cpc?strict;scale=fitheight;controls=all;view;page=1

SERIAL # 5071
MODULAR

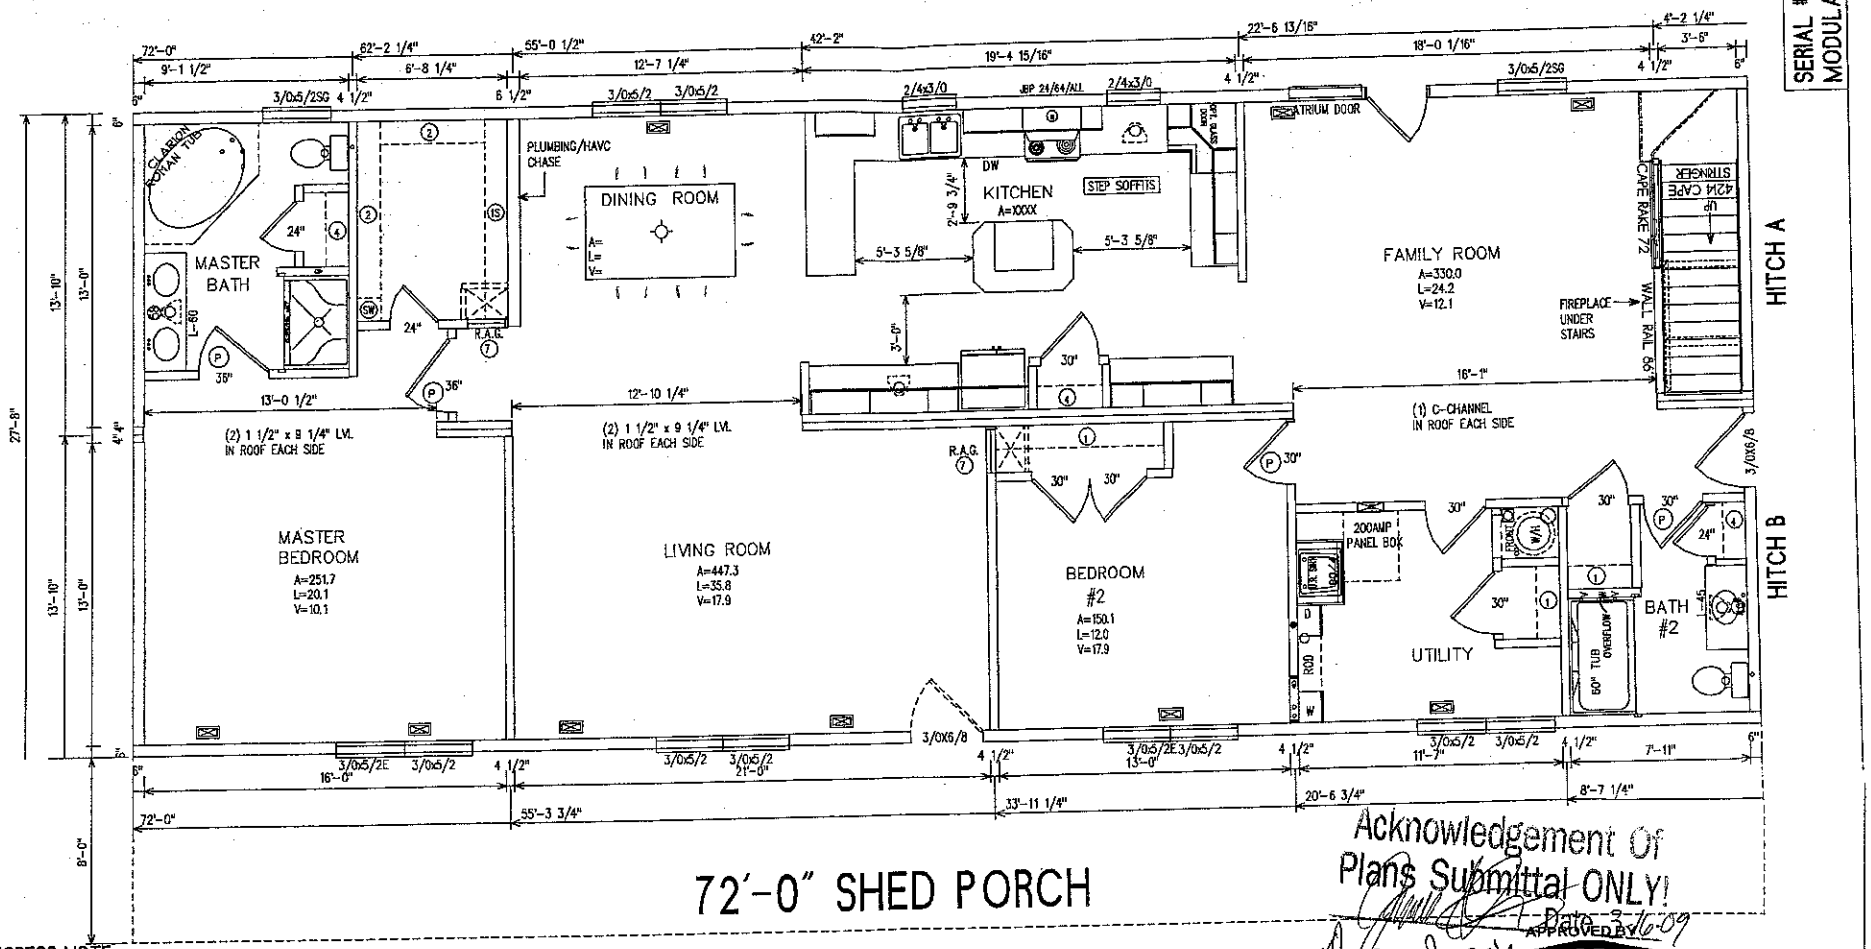

72'-0" SHED PORCH

Acknowledgement Of
Plans Submittal ONLY!
Date 3/16/09
APPROVED BY
Date 3-18-09

02/16/2009
NTA INC.
PERMIT SET ONLY
NOT FOR PRODUCTION

EGRESS NOTE :
EGRESS WINDOWS MUST HAVE A MINIMUM NET CLEAR OPENING OF 5.7 SQ. FT. (5.0 SQ. FT. AT GRADE LEVEL). THE MINIMUM CLEAR WIDTH SHALL BE 20 INCHES, THE MINIMUM CLEAR HEIGHT SHALL BE 24 INCHES. THE SILL HEIGHT SHALL NOT EXCEED 44 INCHES ABOVE THE FLOOR. ALL MUST BE OPERABLE FROM THE INSIDE WITHOUT THE USE OF SEPERATE TOOLS.

FLAMESPREAD NOTE :
ALL WALL AND CEILING FINISHES MUST HAVE A FLAMESPREAD CLASSIFICATION OF LESS THAN 200. THE SMOKE DENSITY DEVELOPMENT RATING SHALL NOT BE GREATER THAN 450. ALL SMOKE DETECTORS ARE PROVIDED WITH A BATTERY BACKUP.

16" O.C. EXTERIOR WALLS
100 MPH WIND ZONE

(1S) =SHELF & ROD W/SHOE RACK UNDERNEATH	(2) =2 SHELVES
(1) =1 SHELF	(SW) =SWEATER SHELVES
(4) =4 SHELVES	
⊕ = DUCT CONNECTOR	
(6) =20"x25"RAG/DOOR	(7) =20"X25"RAG/WALL
(8) =2"X10" OVER DOOR	(24) =24X36 MIRROR
(58) =58X36 MIRROR	(72) =72X36 MIRROR

FLOOR PLAN LEGEND

E	EGRESS WINDOW	T	THERMOSTAT
	ELECTRICAL PANEL	S	SMOKE DETECTOR
A	22"x 30" ATTIC ACCESS	P	PRIVACY LOCK
R	STEREO	SG	SAFTEY GLAZED

R-Anell HOUSING GROUP, LLC
235 ANTHONY GROVE RD. CROUSE, N.C. 28033

TITLE: FLOOR PLAN--FIRST FLOOR	DATE: 02/06/09	DRAWN BY: RR	JOB NUMBER: 12426
DESCRIPTION / PRODUCT: R-ANELL	SCALE: 3/16"=1'-0"	FILE NUMBER: 5071	DRAWING NUMBER: XXXX

9'-0" FLAT THRU-OUT STD.