

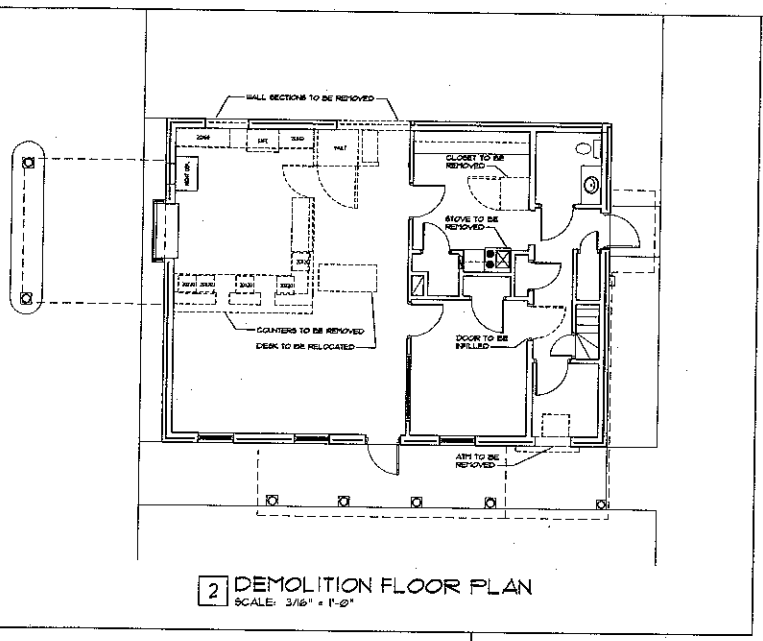



2 DEMOLITION FLOOR PLAN
SCALE: 3/16" = 1'-0"

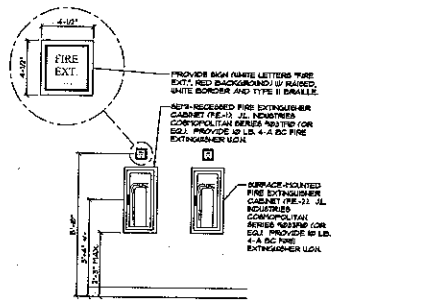


5 FIRE EXTING. DETAIL
SCALE: 3/8" = 1'-0"

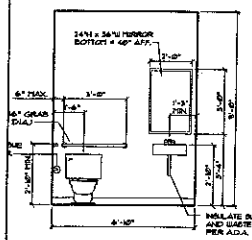

4 TOIL. ELEV.
SCALE: 3/8" = 1'-0"

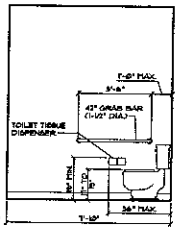

3 TOIL. ELEV.
SCALE: 3/8" = 1'-0"

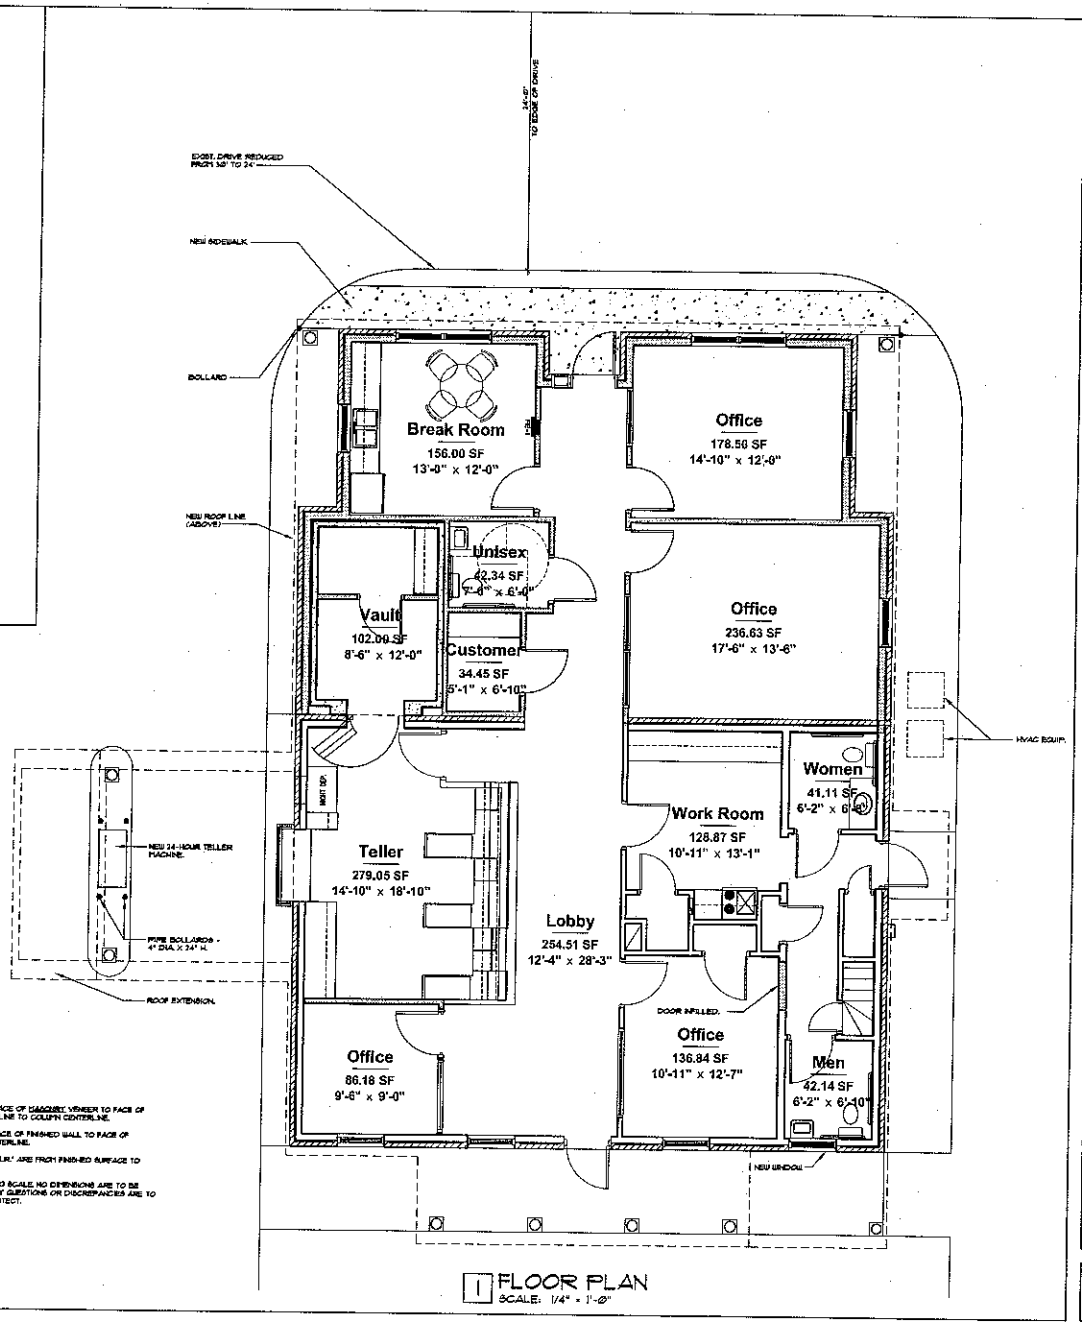

1 FLOOR PLAN
SCALE: 1/4" = 1'-0"

PLAN NOTES:

1. EXTERIOR DIMENSIONS SHOWN ARE FROM FACE OF MASONRY VENEER TO FACE OF MASONRY VENEER OR FROM COLUMN CENTERLINE TO COLUMN CENTERLINE.
2. INTERIOR DIMENSIONS SHOWN ARE FROM FACE OF FINISHED WALL TO FACE OF FINISHED WALL OR FROM CENTERLINE TO CENTERLINE.
3. DIMENSIONS INDICATED AS "CLEAR" OR "CLR." ARE FROM FINISHED SURFACE TO FINISHED SURFACE.
4. ALTHOUGH THESE DRAWINGS ARE DRAWN TO SCALE, NO DIMENSIONS ARE TO BE DETERMINED BY SCALING THE DRAWINGS. ANY QUESTIONS OR DISCREPANCIES ARE TO BE BROUGHT TO THE ATTENTION OF THE ARCHITECT.

GONTRAM ARCHITECTURE, INC.
2940 TRAWICK ROAD, SUITE 4
RALEIGH, NC 27604
PHONE: 919.876.5331
FAX: 919.876.5978
eddie@gontramarchitecture.com
www.gontramarchitecture.com

©Copyright 2007
THESE DOCUMENTS ARE INSTRUMENTS OF SERVICE AND AS SUCH REMAIN THE PROPERTY OF THE ARCHITECT. PUBLISH OR USE THEM ONLY WITH THE ARCHITECT'S EXPRESSED WRITTEN APPROVAL.

NOT FOR CONSTRUCTION
FOR PRELIMINARY REVIEW ONLY

FIRST BANK HARMONY
ADDITION AND RENOVATION
3364 HARMONY HWY.
HARMONY, NORTH CAROLINA

PLOT DATE: 23 OCTOBER 07
ISSUED: 23 OCTOBER 07 FOR REVIEW

DRAWN BY:	APPROVED:
DB/EJG	EJG

PROJECT NO.: 07065 RECORD:

CONTENTS:
FLOOR PLAN
DEMO PLAN

SHEET: A-1 OF 3