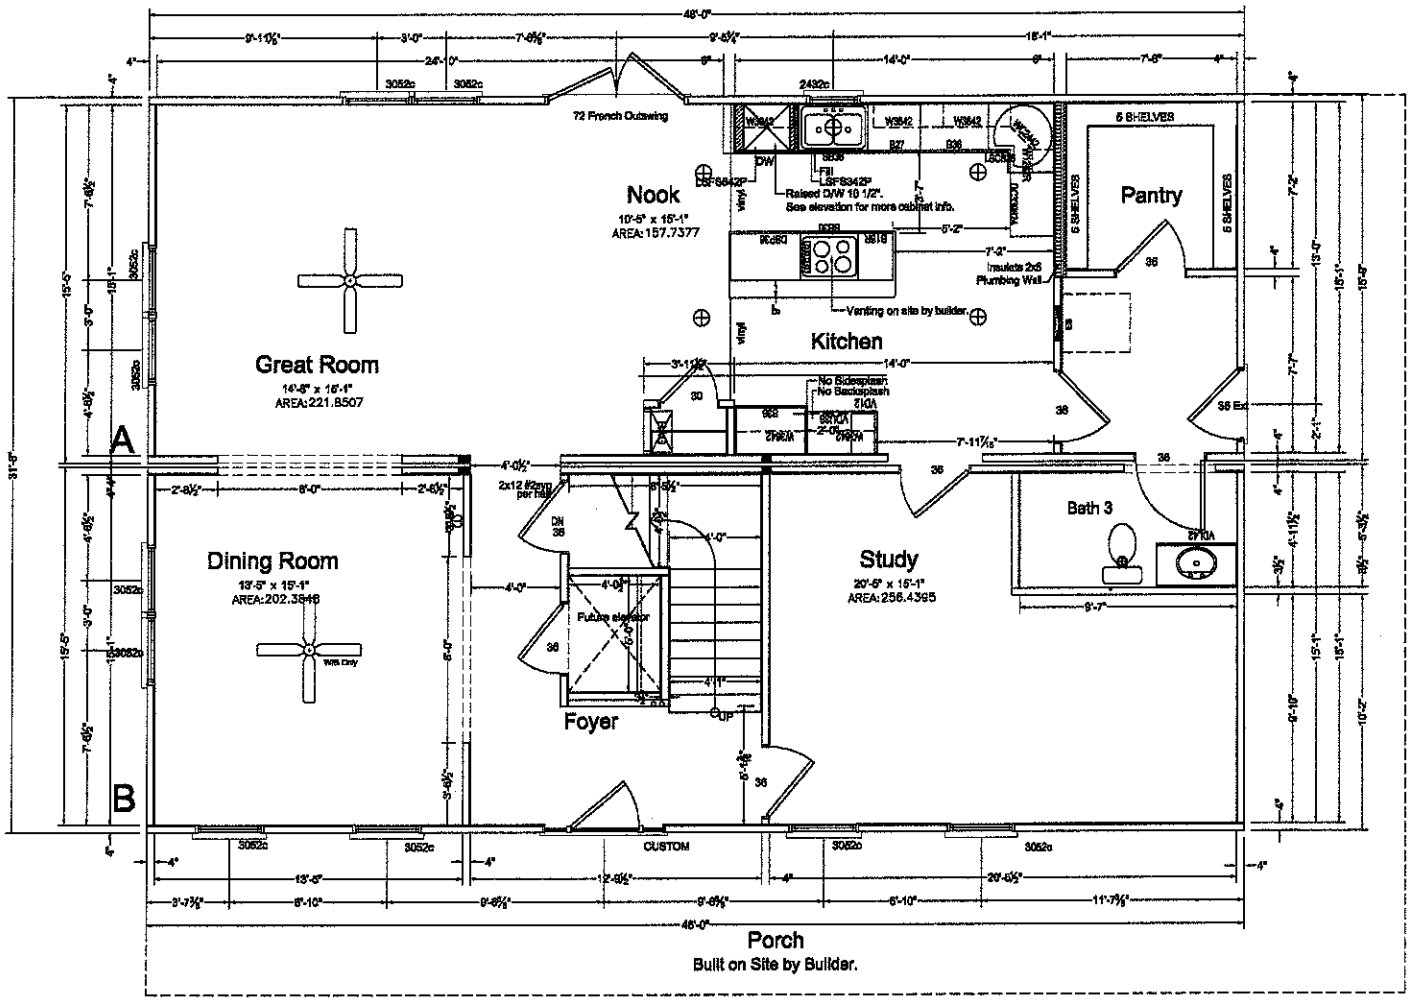


4 MODULES 4 LINE MOVES

Note:
1. Omit shelves through out.

0 5 10 15

Acknowledgement of Plans Submittal ONLY!
Client Date 12 Sep 11
Date 19 Sep 11

Total SQ FT	
Story	Base Area
1st story	1520
2nd story	1470.4973
	2990.4973

3RD PARTY SEAL


NOTES:
1. IT IS THE BUILDERS RESPONSIBILITY TO CONFIRM WITH THE SALES REPRESENTATIVE THAT ALL INFORMATION SHOWN ON THE PLANS HAS BEEN INCLUDED ON THE SALES ORDER. "THE SALES ORDER IS THE FINAL CONTRACT."
2. PHONE,TV,RECESSED LIGHTS AND ANYOTHER SPECIFIC ITEM ON THE SALES ORDER MUST BE LOCATED ON A SIGNED FLOORPLAN. ITEMS NOT LOCATED IN THIS MANNER WILL BE PLACED UNDER THE DISCRETION OF ENGINEERING.
3. MATERIALS TO FINISH THE MARRIAGE WALL WILL BE SHIPPED LOOSE INSIDE THE UNIT(S). THE INSTALLATION WILL BE THE RESPONSIBILITY OF THE BUILDER. THESE ITEMS INCLUDE, BUT ARE NOT LIMITED TO DOORS, JAMBS, CASINGS, TRIM, SHEETROCK.

REVISIONS					REVISIONS				
DATE	REVISION	BY	DATE	REVISION	BY	DATE	REVISION	BY	DATE	REVISION	BY
			09-03-11	revision	lmy	1/31/11	REVISION	lmy	06-30-10	REVISION	nlc
						07-19-11	REVISION	nlc	11-09-10	[illegible]	nlc
						08-03-11	REVISION	nlc	11-10-10	Changes to Floor Plan	nlc
						08-02-11	REVISION pm	nlc	11-11-10	REVISION	nlc
						08-03-11	Change prelim	nlc	11-11-10	REVISION	nlc

HandCrafted Homes
101 Eastern Minerals Road, Henderson, N.C. 27537
Phone: 252-438-0001 Fax: 252-430-8662

MODEL:	BUILDER:	FILENAME:	SERIAL NUMBER:	PAGE:
Warrenton	LGS	P-27-1551 Dixon	SN	Floorplan 1 Sheet 1
DRAWN BY: nlc	DATE: 10-30-08	SCALE:		03.1

Y:\PREV27_Bob Peters\P-27-1551 old P-16-1145 old P-27-1129 Warrenton CST Dixon\P-27-1551 Dixon.dwg, 8/3/2011 01:57:10 PM, Jane M. Yates

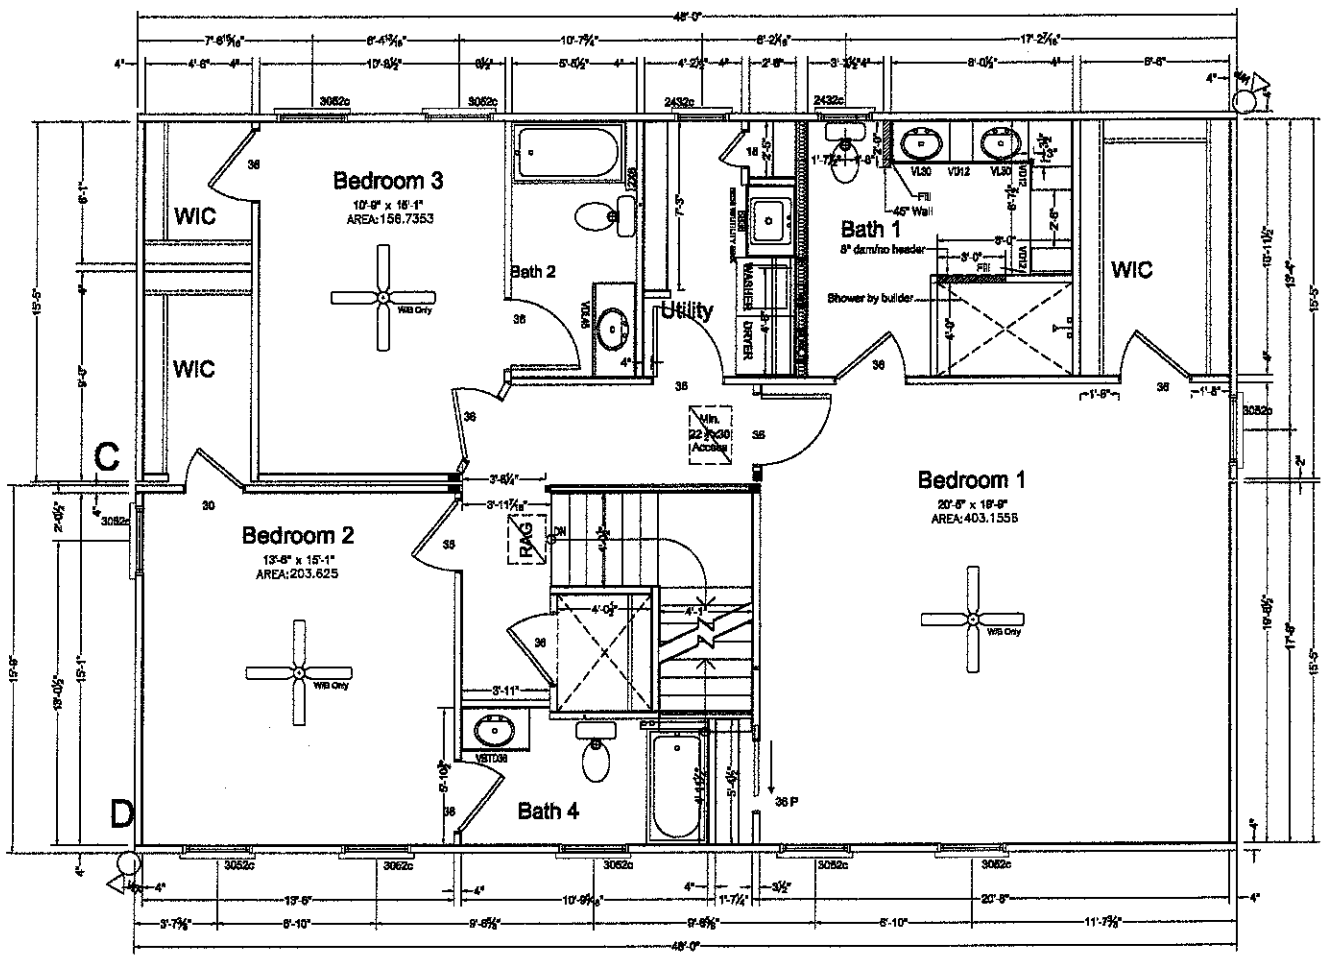

Acknowledgement of Plans Submittal ONLY
Charlie Dixon Date 12-Sep-11
R. Steve Hegna Date 11 Sep 11

Total SQ FT	
Story	Base Area
1st story	1520
2nd story	1470.4973
	2990.4973

3RD PARTY SEAL

Note:
1. Omit shelves through out.

1 2 3 4
0 5 10 15

NOTES:
1. IT IS THE BUILDERS RESPONSIBILITY TO CONFIRM WITH THE SALES REPRESENTATIVE THAT ALL INFORMATION SHOWN ON THE PLANS HAS BEEN INCLUDED ON THE SALES ORDER. "THE SALES ORDER IS THE FINAL CONTRACT."
2. PHONE,TV,RECESSED LIGHTS AND ANYOTHER SPECIFIC ITEM ON THE SALES ORDER MUST BE LOCATED ON A SIGNED FLOORPLAN. ITEMS NOT LOCATED IN THIS MANNER WILL BE PLACED UNDER THE DISCRETION OF ENGINEERING.
3. MATERIALS TO FINISH THE MARRIAGE WALL WILL BE SHIPPED LOOSE INSIDE THE UNIT(S). THE INSTALLATION WILL BE THE RESPONSIBILITY OF THE BUILDER. THESE ITEMS INCLUDE, BUT ARE NOT LIMITED TO DOORS, JAMBS, CASINGS, TRIM, SHEETROCK.

REVISIONS

DATE	REVISION	BY	DATE	REVISION	BY
			08-03-11	revision	lmy

REVISIONS

DATE	REVISION	BY	DATE	REVISION	BY
1/21/11	REVISION	lmy		REVISION	nlc
07-19-11	REVISION	nlc	11-08-10	REVISION	nlc
08-02-11	REVISION	nlc	11-10-10		nlc
08-02-11	REVISION am	nlc	11-11-10	REVISION	nlc
08-03-11	Change prelim	nlc	11-11-10	REVISION	nlc

HandCrafted Homes

101 Eastern Minerals Road, Henderson, N.C. 27537
Phone: 252-436-0001 Fax: 252-430-6662

MODEL:	BUILDER:	FILENAME:	SERIAL NUMBER:	PAGE:
Warrenton	LGS	P-27-1551 Dixon	SN	Floorplan 2 Sheet 2
DRAWN BY: nlc	DATE: 10-30-08	SCALE:		03.2

Y:\PREV27_Bob Peters\P-27-1551 old P-16-1145 old P-27-1129 Warrenton CST Dixon\P-27-1551 Dixon.dwg, 8/3/2011 01:48:55 PM, Jane M. Yates