
Acknowledgement Of
Plans Submittal ONLY!
Date 5/12/06
Date 5-17-06

NOTES:
1) TOTAL AREA IS 1650 S.F.
2) 22" X 36" ATTIC ACCESS INSTALLED ILO PULL-DOWN IF NO STAIRS.
3) TWO RETURN AIR GRILLS MUST BE INSTALLED ON SITE.

(H-1) 7/12: 1-1.5"x9.25" 1.8E LVL EA. SIDE W/3 STUDS

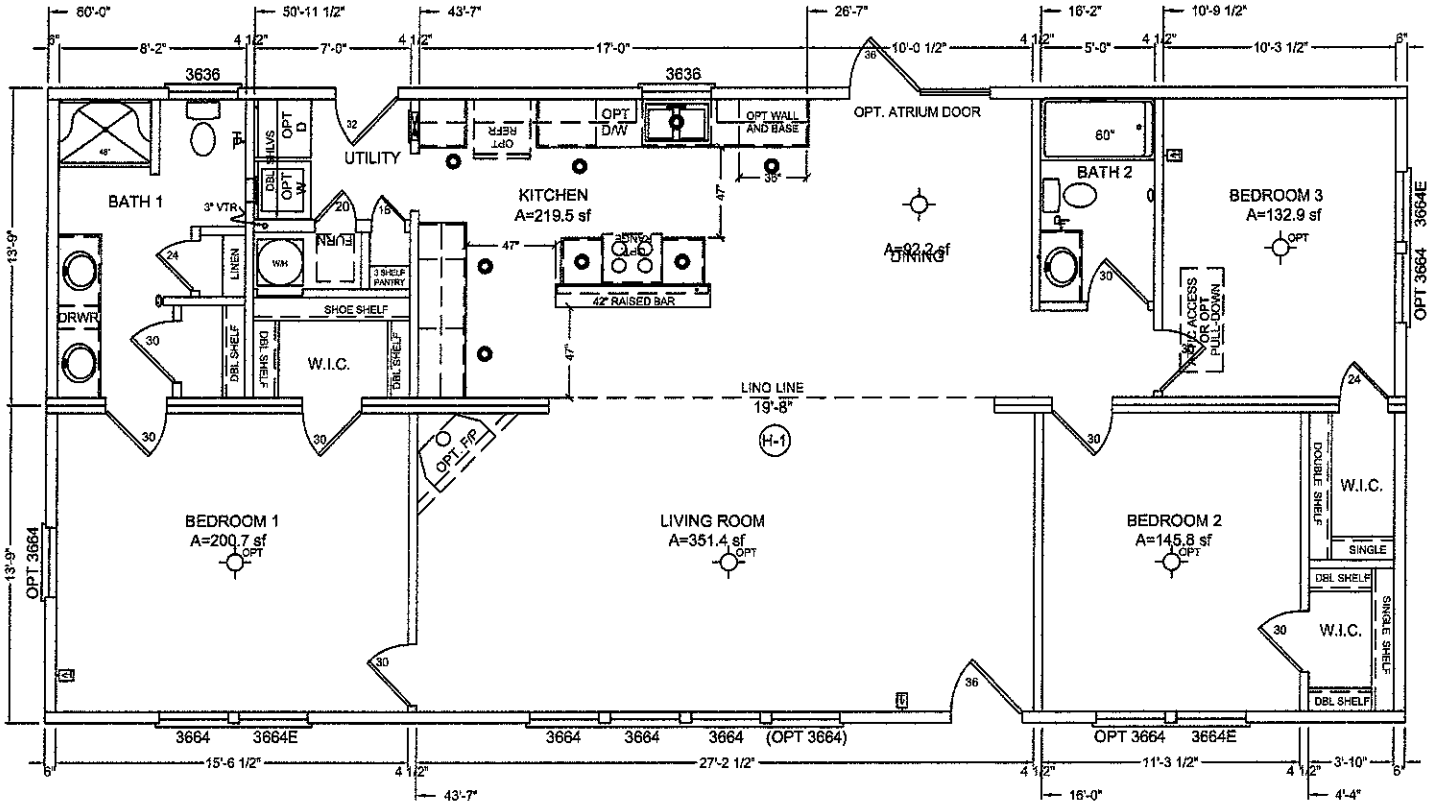

7/12 ROOF

OPT. UTILITY ROOM-
FURNACE & W/H PROVIDED BY MANUFACTURER TO BE INSTALLED IN ALTERNATE LOCATION, SUCH AS GARAGE OR BASEMENT, BY OTHERS

YOUR HOME WILL BE BUILT TO MANIS CUSTOM BUILDERS SERIES STANDARDS, THE OPTIONS ON THE SPEC SHEET AND FLOOR PLAN. BY SIGNING THIS ORDER, YOU ARE APPROVING YOUR HOME AS SPECIFIED.

9

REVISED: APR-04-06 BY: ALF
(H:\SN ORDERS\\2217 MCB-02+8 HART)

S/N 2217	MCB-02+8 (FLIP)	MANIS CUSTOM BUILDERS, INC. 16620 Airbase Road Maxton, N.C. 28364 (910) 844-1105
DWG. TITLE: FLOORPLAN		
MODEL SIZE: 60'-0" x 27'-6"	DATE: MAR 07 06 DLM	