PRELIMINARY

NOTE: SMOOTH CEILINGS THROUGHOUT HOUSE

FIREPLACE TO HAVE 5' HIGH MARBLE SURROUND W/ PAINT GRADE MANTLE


NOTE: CLOSET SHELF HEIGHT OFF FLOOR = 65" (SINGLE) 42" & 84" (DOUBLE)

NOTE: WINDOW & EXTERIOR DOOR HEADER HEIGHT TO BE 7'-11 1/2" UNLESS OTHERWISE NOTED. (EXCEPTIONS-O.H. GARAGE DOOR, GARAGE ENTRY DOOR)

NOTE: MINIMUM CEILING HT TO BE 9'-1 1/2"

NOTE: ALL TUBS ARE TO HAVE A TUB/SHOWER NAILER

NOTE: ALL PLUMBING FIXTURES SHOWN ARE REPRESENTATIVE OF SIZE AND LOCATION ONLY ACTUAL STYLE AND BRAND OF FIXTURES MAY VARY.

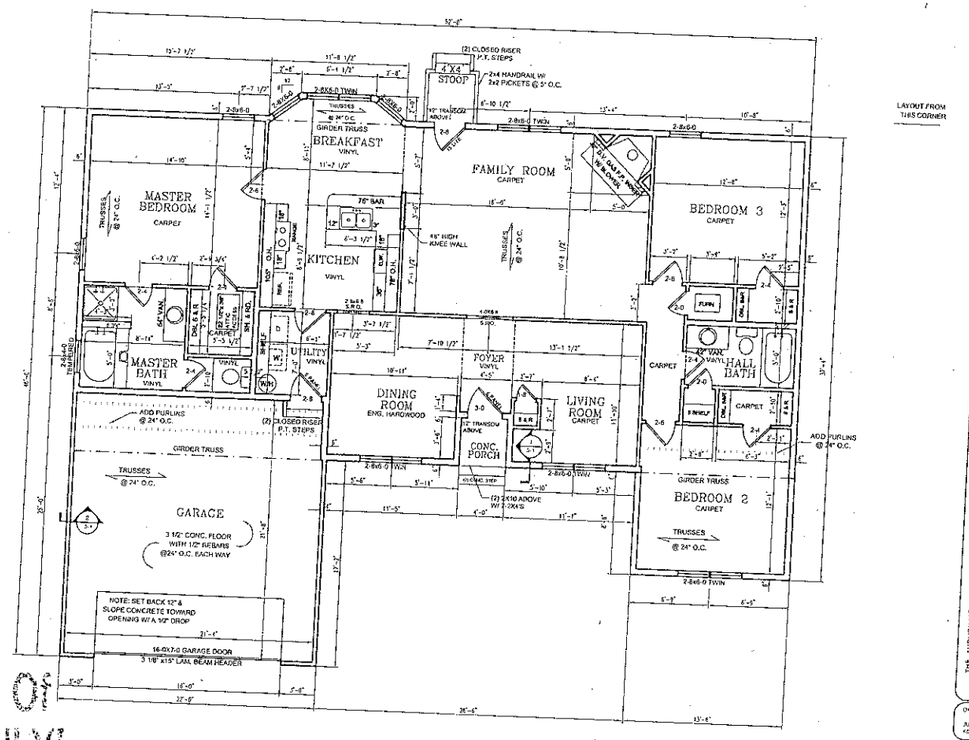

1 / A-3 FLOOR PLAN
SCALE: 1/8" = 1'-0"

Acknowledgement Of
Plans Submittal ONLY
Date 4-23-05
Date 4/24/05

THIS PLAN IS FORMATED FOR 1/8" SCALE IF PRINTED ON 11"X 17" PAPER

SIGN - DATE

SIGN - DATE

LAYOUT FROM THIS CORNER

PROPERTY OF AMERICA'S HOME PLACE INC.
© COPYRIGHT 1993
THIS PLAN IS THE PROPERTY OF AMERICA'S HOME PLACE INC. AND IS PROTECTED BY COPYRIGHT LAWS. ALL RIGHTS RESERVED. NO PART OF THIS PLAN MAY BE REPRODUCED, STORED IN A RETRIEVAL SYSTEM, OR TRANSMITTED IN ANY FORM OR BY ANY MEANS, ELECTRONIC, MECHANICAL, PHOTOCOPYING, RECORDING, OR OTHERWISE, WITHOUT THE PRIOR WRITTEN PERMISSION OF AMERICA'S HOME PLACE INC.

PLAN TYPE: 1769
STYLE: 4E
FRONT PORCH: 12
REAR PORCH: 12
SLAB: 1
CRAWL: 2
BSMT: 3

THE AUBURN HOME PLAN FOR
ROBERT DOYLE
172 TRANQUILITY LANE, HUNTSVILLE, NC 28624

DRAWN BY: JUSTIN KOTHER
SCALE: 1/8" = 1'-0"
PRELIM DATE: 3-14-05
REVISED:
SHEET NO: A-3
OF SHT