
CIRCUIT SCHEDULE

*WIRE WITH GROUND ALL CIRCUITS

CKT	BRK	WIRE	LOCATION	VOLT	CRT	BRK	WIRE	LOCATION	VOLT
1	20A	12-2	APPLIANCE KIT.	110	2	20A	12-2	APPLIANCE KIT.	110
3	15A	14-2	EXCHANG-KIT.-DNL.	110	4	15A	14-2	DISHWASHER	110
5	50A	8-3	RANGE	220	6	20A	12-2	BOX B LTS	110
7					8	15A	14-2	HALL LIGHTS & SD	110
9	30A	10-3	DRYER	220	10	15A	14-2	BATH #2 LTS	110
11					12	15A	14-2	BATH #1 LTS	110
13	20A	12-2	BATH # 1	110	14	15A	14-2	BED #1	110
15	20A	12-2	BATH # 2	110	16	15A	14-2	BED # 2	110
17	15A	14-2	LIVING ROOM	110	18	20A	12-2	WASHER	110
19	15A	14-2	DINING RM LTS	110	20	15A	14-2	STUDY	110
21	20A	12-2	GARAGE	110	22	15A	14-2	GARAGE LTS	110
23					24				
25					26				
27					28				
29					30				
31					32				
33					34				
35					36				
37					38				
39					40				

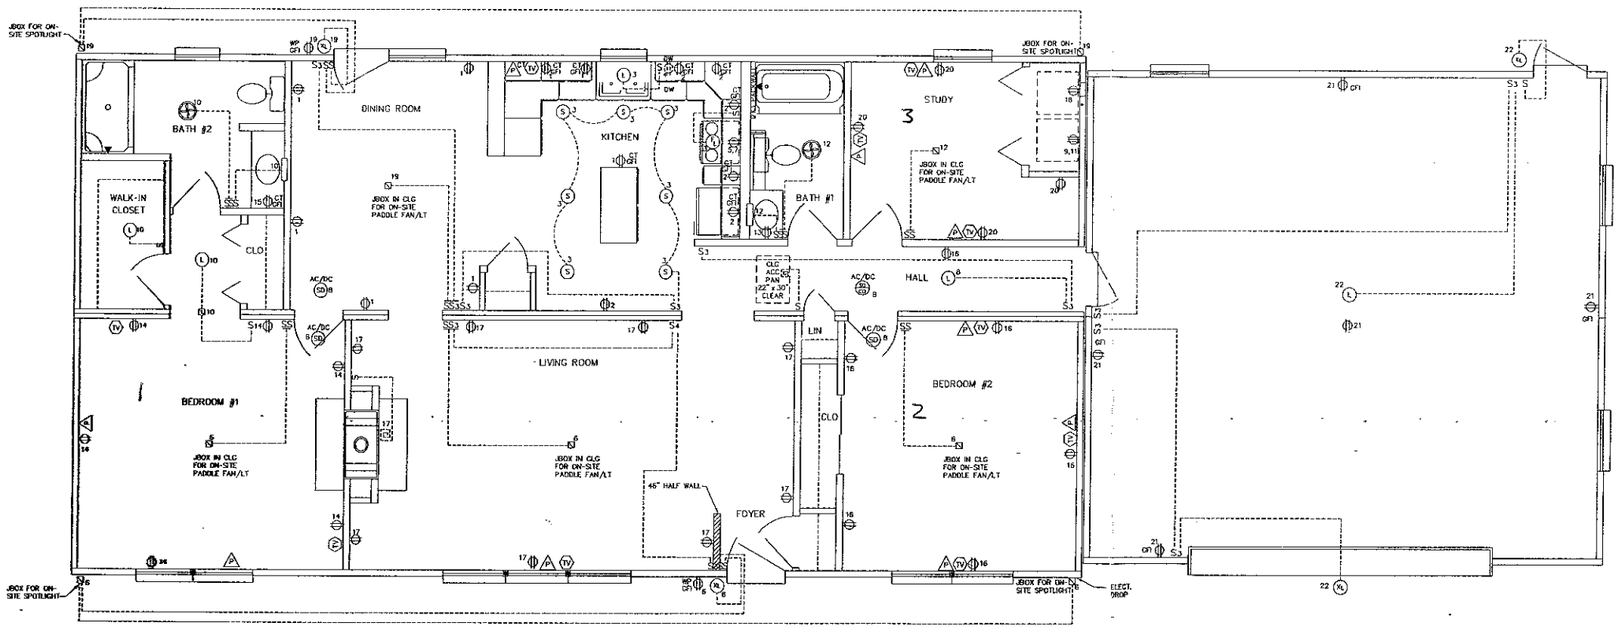

Acknowledgement Of
Plans Submittal ONLY!

Date 3-18-04

Date 3-18-04

NOTE: ALL BRANCH CIRCUITS SUPPLYING 15 AND 20 AMPERE OUTLETS IN BEDROOMS ARE PROTECTED BY AN ARC-FAULT CIRCUIT INTERRUPTER IN ACCORDANCE WITH SECTION 210.12.2002 NEC

This Drawing is for REFERENCE ONLY and may be used in conjunction with STRUCTURAL DRAWINGS AND DETAILS. These prints are drawn as APPROXIMATE REPRESENTATIONS. Actual dimensions and overall appearance may differ due to construction techniques and conflicts that are beyond yhe control of AVIS AMERICA.

In Signing I Acknowledge I Have Received and Accept this print

REVISIONS

1. PD REVISION 12/31/03 TLG
2. CONFO 1/07/04 GM
3. CONFO 2/11/04 GM
4. ELECTRICAL 2/20/04 TLG
5. FOUND/ELEV JPJ 2/20/04
6.

excel Homes
FROM THE INSIDE OUT
R.R.#2 BOX 683 PA 17045 (717) 444-3395
LIVERPOOL, PA 17045 (717) 444-3395
FAX (717) 444-1577 WWW.EXCELHOMES.COM

Feb 20, 2004 - 3:47pm
\\Dbm1p021\DWG Files\WEST VIRGINIA\11638.dwg

1540 SQ FT.

27'6 X 56' RANCH
1ST FLR ELECTRICAL PLAN

DRAWN BY: JPJ | CHECKED BY: KB | DATE: 10/03/03 | SCALE: 1/8"=1'-0"

SN- /Q11638/ NC

MOUNTAINBROOK HOMES/ S-PECK

SHEET #: 7