IREDELL COUNTY HEALTH DEPARTMENT *ENVIRONMENTAL HEALTH DIVISION*:

SITE PLAN WORKSHEET

SEE THE "SAMPLE SITE PLAN" BELOW. ***INCOMPLETE SITE PLANS WILL BE RETURNED TO YOU FOR COMPLETION AND MAY RESULT IN A DELAY IN THE ISSUANCE OF YOUR SEPTIC SYSTEM PERMIT!!!***

Place an (X) beside each item as you complete the site plan:

_____ **Property Line measurements are clearly identified…** _____ **All proposed structures are indicated…**

SHOW: proposed house or business footprint, wells, water lines, patios, pools and decks, and any other item that will occupy space on the site


_____ **Front and side setbacks from property line…** _____ **Preferred driveway location and configuration, preferred well location…**

_____ **Area you prefer your septic system to be placed…** _____ **North arrow, or other sufficient indicator of direction…**


Circle N/A on the following if appropriate:

_____ **Location of septic systems and wells within 100' of your property…** (N/A)

_____ **Location of easements and rights of ways on your property…** (N/A) _____ **Location of any designated wetlands on the property…** (N/A)

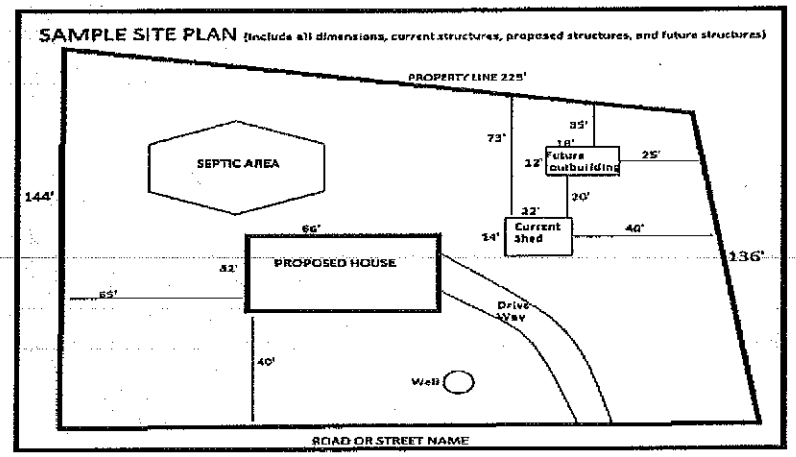

USE THIS SPACE TO DRAW YOUR SITE PLAN

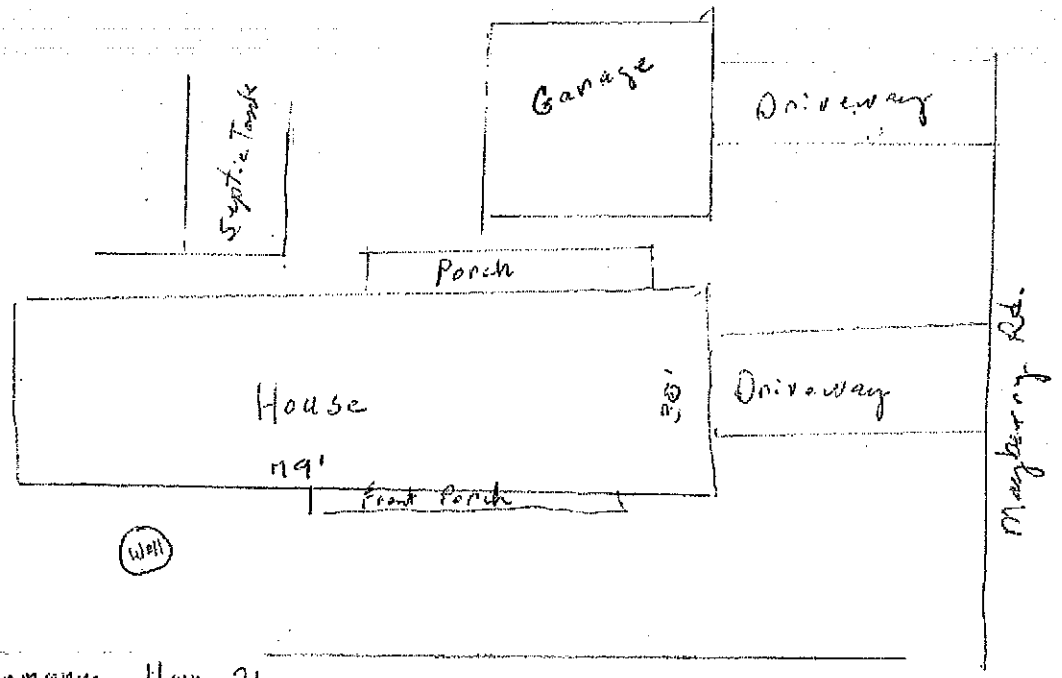


Signature: _____

REQUIRED **property owner or owner's legal representative signature.**

_____

DATE

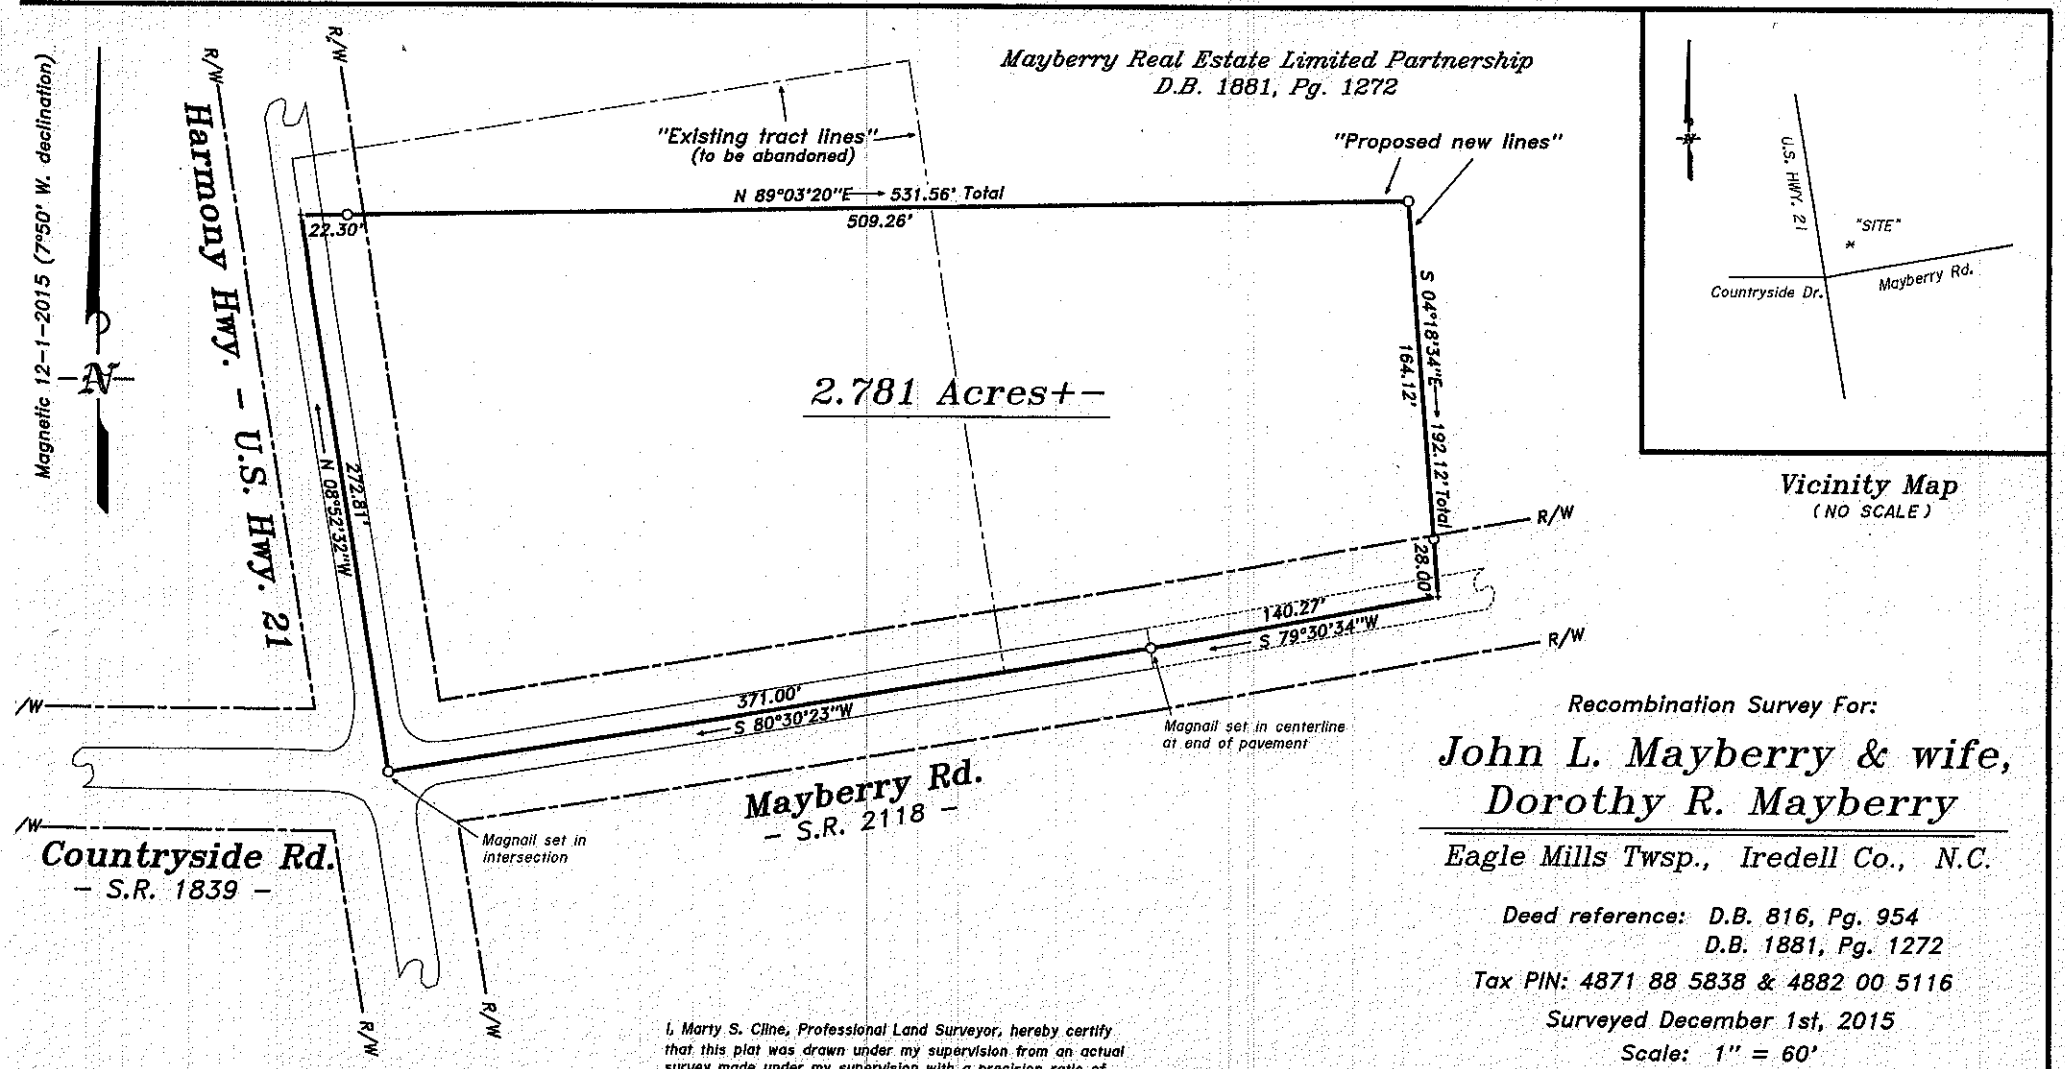

Vicinity Map
(NO SCALE)

Recombination Survey For:

John L. Mayberry & wife, Dorothy R. Mayberry

Eagle Mills Twsp., Iredell Co., N.C.

Deed reference: D.B. 816, Pg. 954
D.B. 1881, Pg. 1272

Tax PIN: 4871 88 5838 & 4882 00 5116

Surveyed December 1st, 2015

Scale: 1" = 60'

60 0 60 120 180

GRAPHIC SCALE – FEET

LEGEND

- O = #4 rebar set unless denoted otherwise
- + = Unmarked point in centerline of road
- = Overhead power line
- Ø = Power pole

I, Marty S. Cline, Professional Land Surveyor, hereby certify that this plat was drawn under my supervision from an actual survey made under my supervision with a precision ratio of 1 : 10,000+.

Witness my seal and signature this December 1st, 2015.

Marty S. Cline
PLS 3361

NORTH CAROLINA PROFESSIONAL SEAL L-3361 LAND SURVEYOR MARTY S. CLINE

MARTY S. CLINE, PLS
115 Evening Star Dr.
Statesville, N.C. 28625
(704) 546-5975