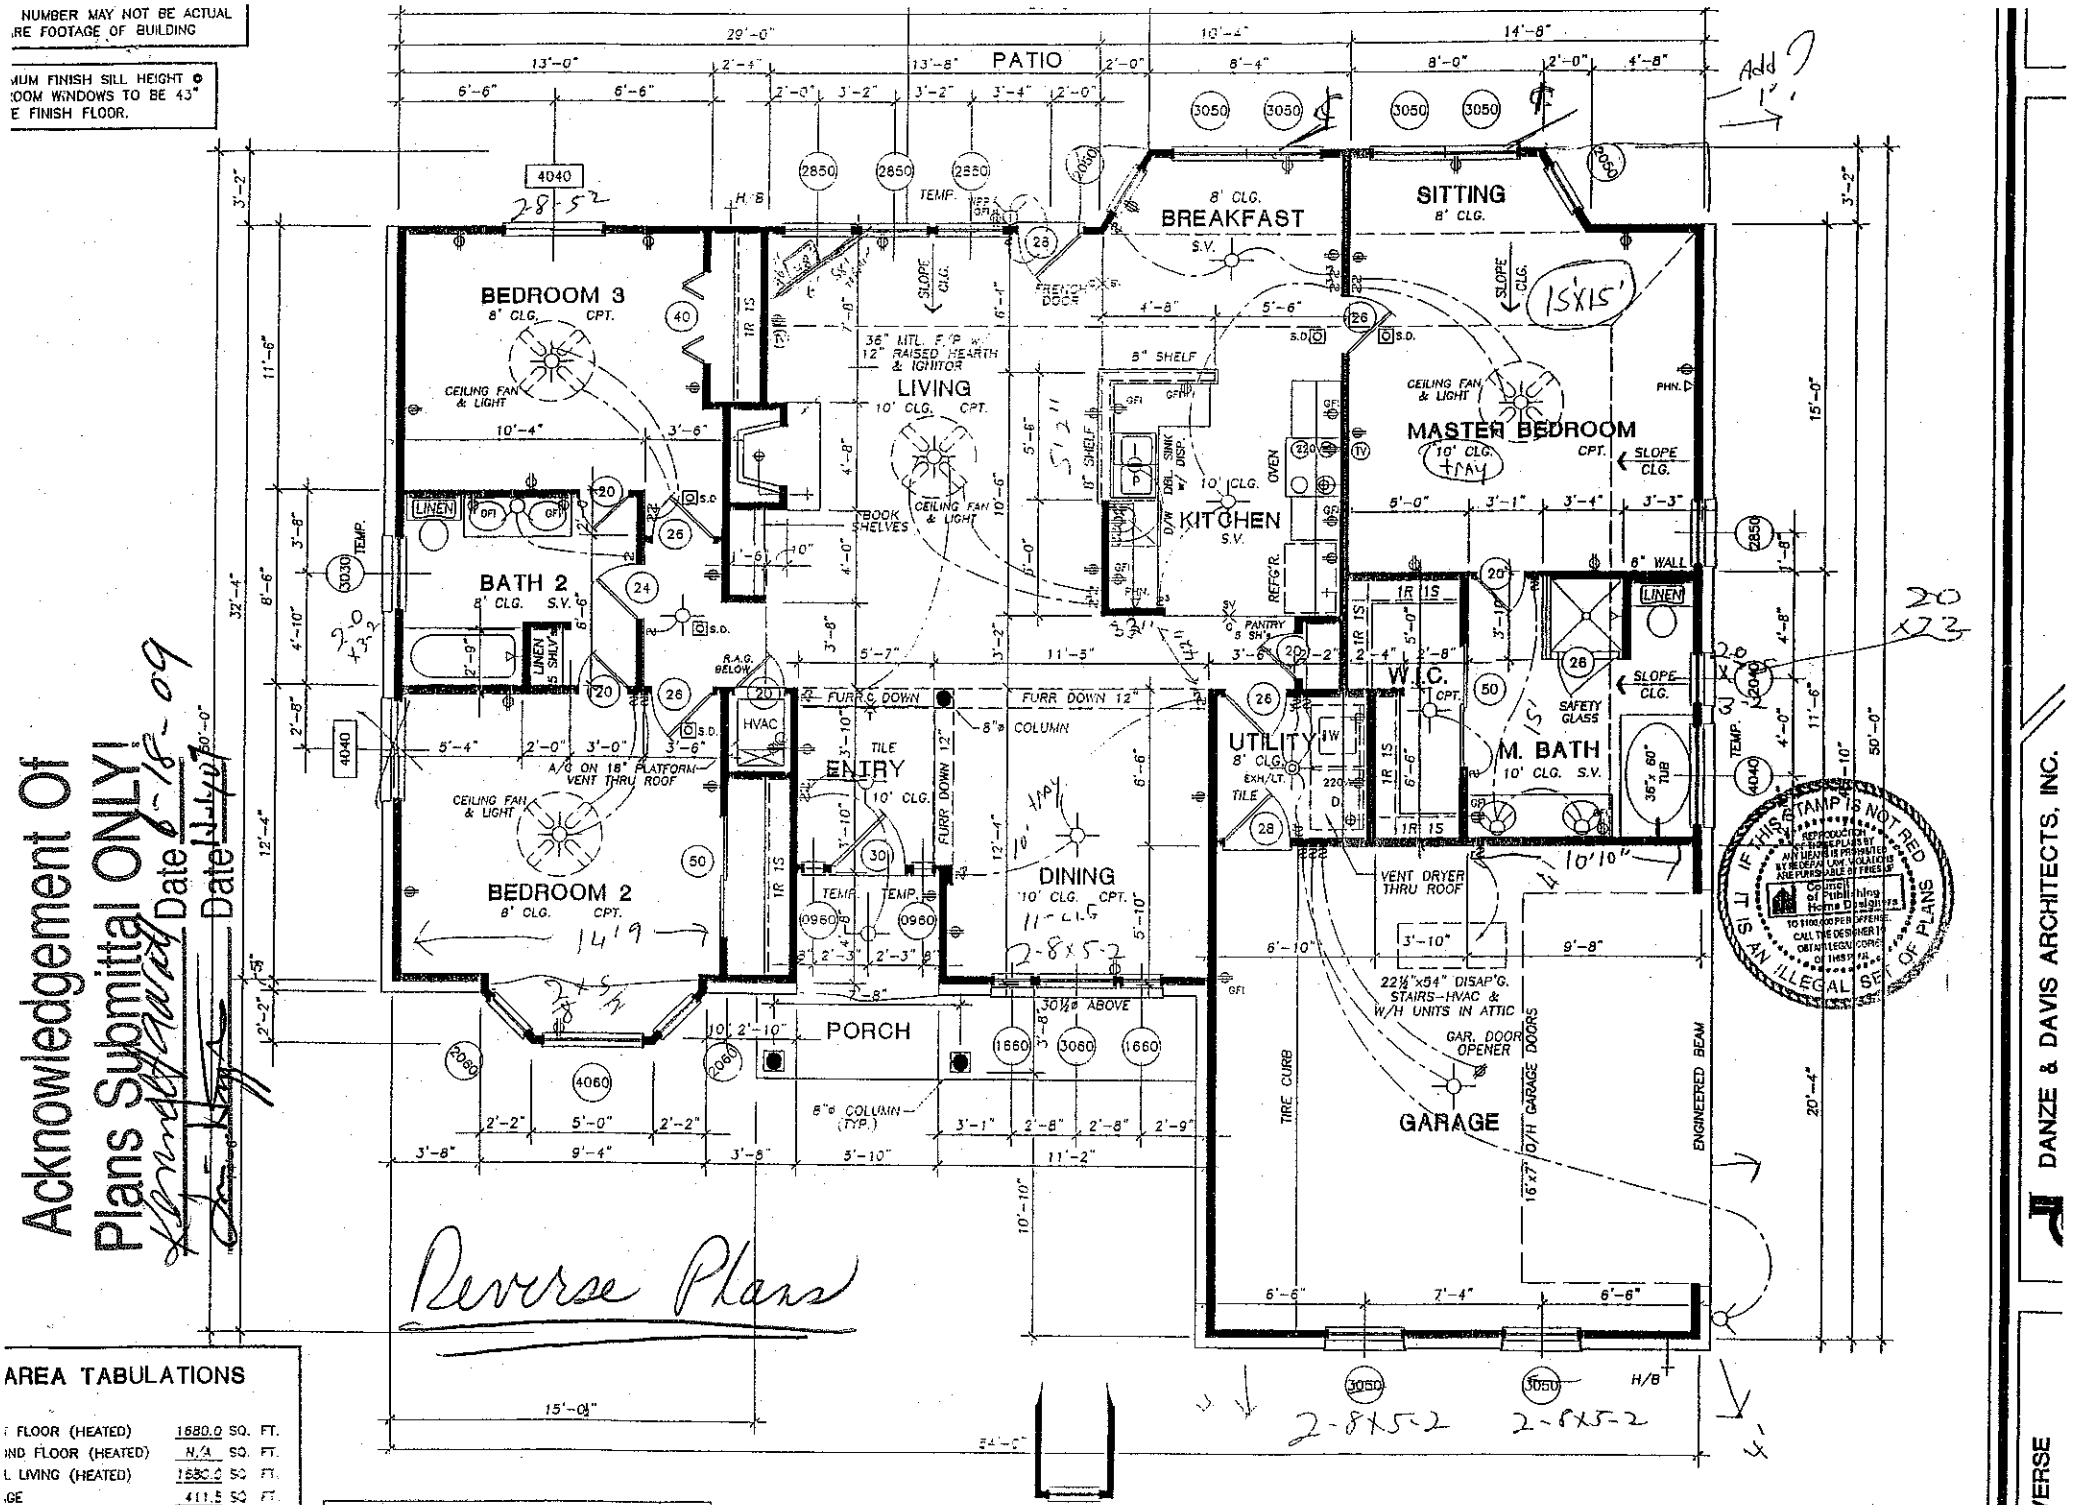


Acknowledgement Of Plans Submittal ONLY! Date 8-18-09

Date

AREA TABULATIONS

FLOOR (HEATED)	1680.0	SQ. FT.
ND FLOOR (HEATED)	N/A	SQ. FT.
L LIVING (HEATED)	1680.0	SQ. FT.
GE	411.5	SQ. FT.
CH	100.3	SQ. FT.
)/DECK	95.8	SQ. FT.
	2245.1	SQ. FT.

Note: Subcontractors are responsible for confirming and reporting dimensions at the job site. The Architect is not responsible for construction means, methods, techniques, sequences or procedures, or for safety precautions and programs related to the project construction.

CONSULT LOCAL BUILDING OFFICIAL FOR REQUIREMENTS REGARDING SAFETY GLASS.

PLAN REVISIONS MAY BE REQUIRED TO SATISFY LOCAL CONDITIONS. CONSULT YOUR BUILDING AUTHORITY.

FLOOR PLAN
Scale: 1/4"= 1'-0"
1596 REVERSE

DANZE & DAVIS ARCHITECTS, INC.

596 REVERSE