
FINAL APPROVAL:
03-24-08

REVISED DATE:
04-08-08

FINAL APPROVAL:
03-24-08

REVISED DATE:
04-22-08

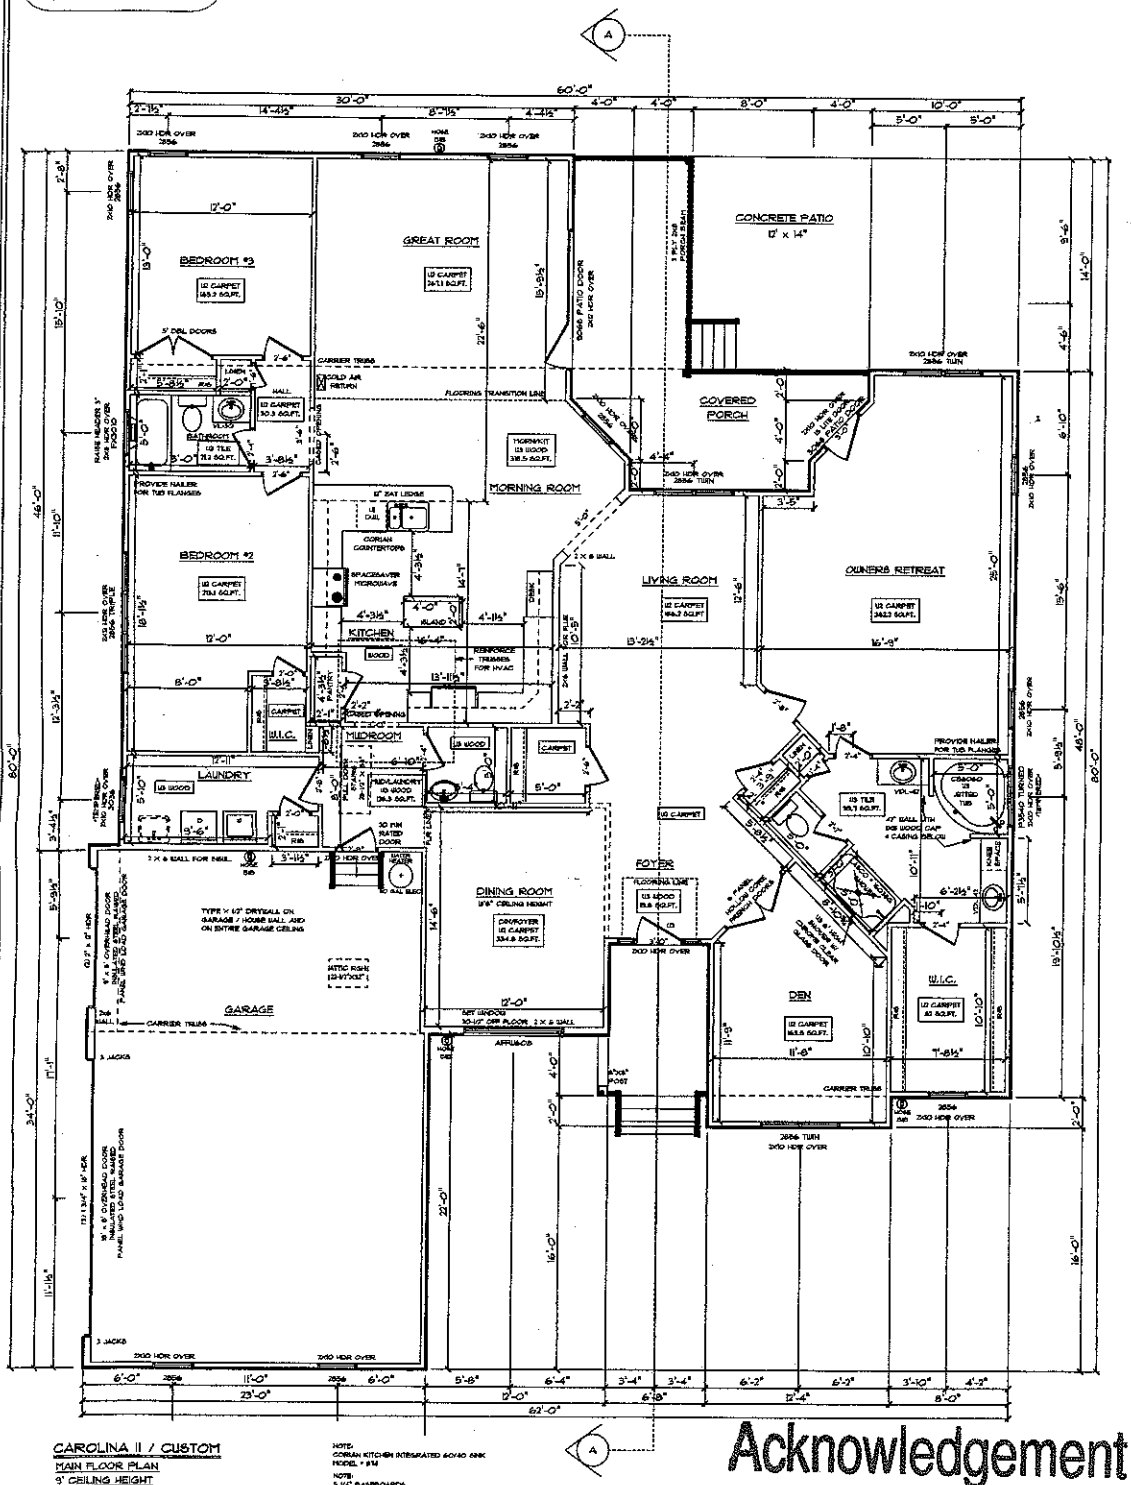

CAROLINA II / CUSTOM
MAIN FLOOR PLAN
9' CEILING HEIGHT

NOTE:
CORIAN KITCHEN INTEGRATED 60/40 SINK
MODEL # IM

NOTE:
5 1/4" BASEBOARDS

NOTE:
DELETE ALL PULL KNOBS

Acknowledgement Of Plans Submittal ONLY!

STEVE HEDRICK Date 5-27-08

Builder of Date 5-27-08
Schumacher Homes NC

SCHUMACHER HOMES

109 H. WILLIAMSON RD,
MOORESVILLE, N.C. 28117
P. 704-662-3228
F. 704-662-3292
www.schumacherhomes.com

CUSTOM BUILT FOR: JASON & DENISE MANGER

JOB # CH 6-15-007-0014 CH # 10705

PROJECT LOCATION: TROY MILL ROAD
HARMONY, N.C.
IREDELL COUNTY

STYLE OF HOME: CAROLINA II / CUSTOM

CRAWL SPACE AREA = 2180 SQ.FT.
MAIN FLOOR LIVING AREA = 2754 SQ.FT.
GARAGE AREA = 735 SQ.FT.
PORCH AREA = 287 SQ.FT.

©COPYRIGHT 2005 SCHUMACHER HOMES, INC. ALL RIGHTS RESERVED. NO PORTION OF THIS DOCUMENT MAY BE UTILIZED, IN WHOLE OR PART, WITHOUT THE PRIOR WRITTEN PERMISSION OF SCHUMACHER HOMES, INC. A $1,000,000 REWARD IS AVAILABLE TO THE FIRST PROVIDER OF INFORMATION LEADING TO THE SUCCESSFUL PROSECUTION OF A CLAIM MADE BY SCHUMACHER HOMES, INC. FOR COPYRIGHT INFRINGEMENT

DRAWN BY: DST
SCALE: 1/8" = 1'-0"

ORIG. DATE:
PRINTED DATE:
DWG NUMBER: 4