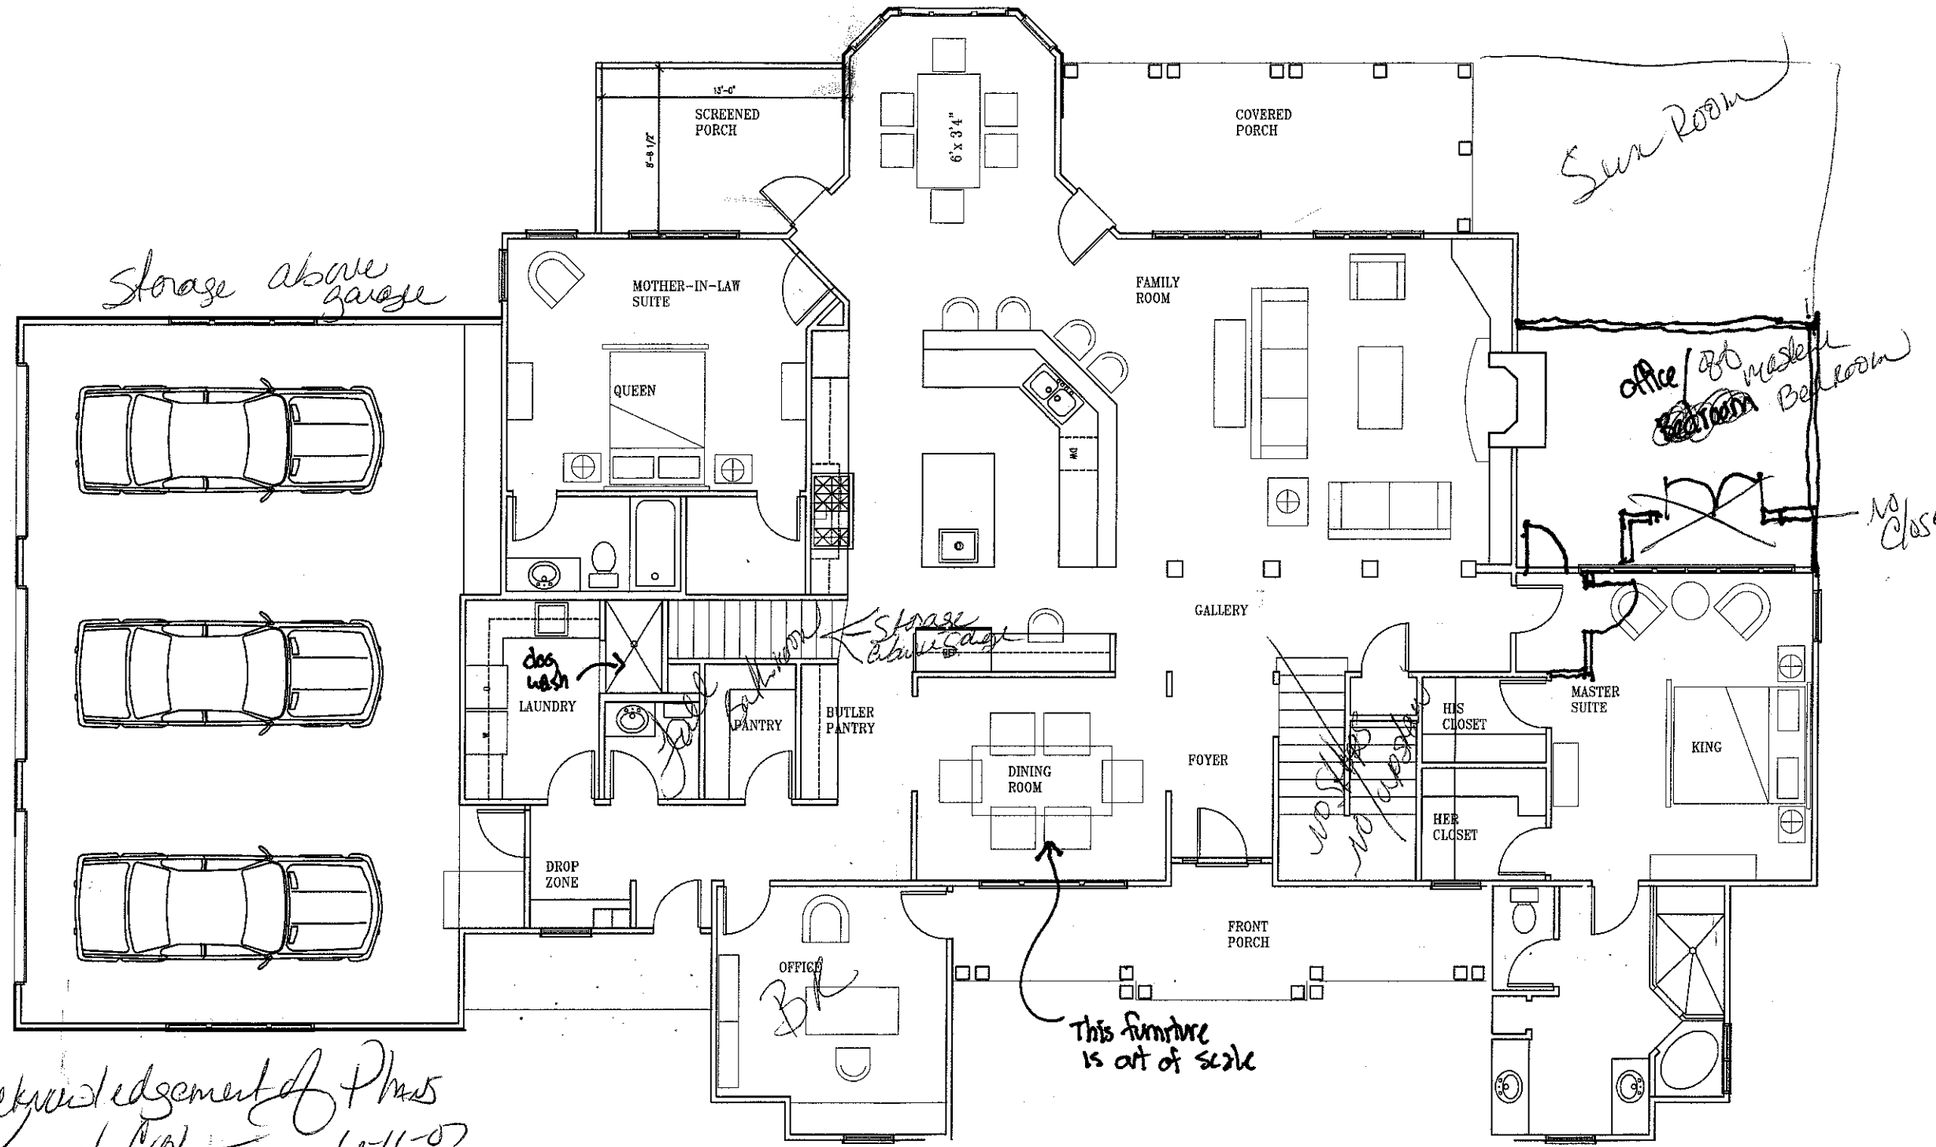


Acknowledgement of Plans
6-11-07
Karen Gochnauer

HEATED AREA – 2,659 SF

GARAGE AREA – 946 SF
SCREENED PORCH – 115 SF

REAR PORCH – 196 SF

FRONT PORCH – 158 SF

1 FIRST FLOOR PLAN
SCALE: 1/8" = 1'-0"

LEGEND

NEW 2x4 STUD WALL w/ SHEATHING & GWB TO MATCH EXISTING (@ EXTERIOR WALLS) & GWB EACH SIDE (@ INTERIOR WALLS)

NEW BRICK VENEER TO MATCH EXISTING – w/ AIR SPACE & MASONRY TIES

HITE ARCHITECTURE
624 Matthews - Mint Hill Rd.
Suite 214
Matthews, NC 281(
704-849-8311
704-847-9326 fax
www.HiteArchitecture.

GOCHNAUER RESIDENCE
XXXX COLUMBINE CIRCLE
HARMONY, NORTH CAROLINA

POSSESSION IN ANY FO
CONSTITUTES ACCEPTANC
THESE CONDITIONS. AL
DESIGNS, DRAWINGS AN
SPECIFICATIONS DEPICTED
THIS SHEET ARE PROPERT
HITE ARCHITECTURE, P
COPYRIGHT (C) 2007.
UNAUTHORIZED USER
REPRODUCTION IS SUBJEC
LEGAL PROSECUTION.

Revision

Drawn by:
Checked by: David Hite,
Date: 30 MAY 2
Job No. RO

A2
SHEET NUMBER