
FRED & ARLENE REID

PRESSURE MANIFOLD DESIGN

ATTACHMENT TO P.D.# 19687

TAX MAP # 8R-A-1

RIVERWALK I #19

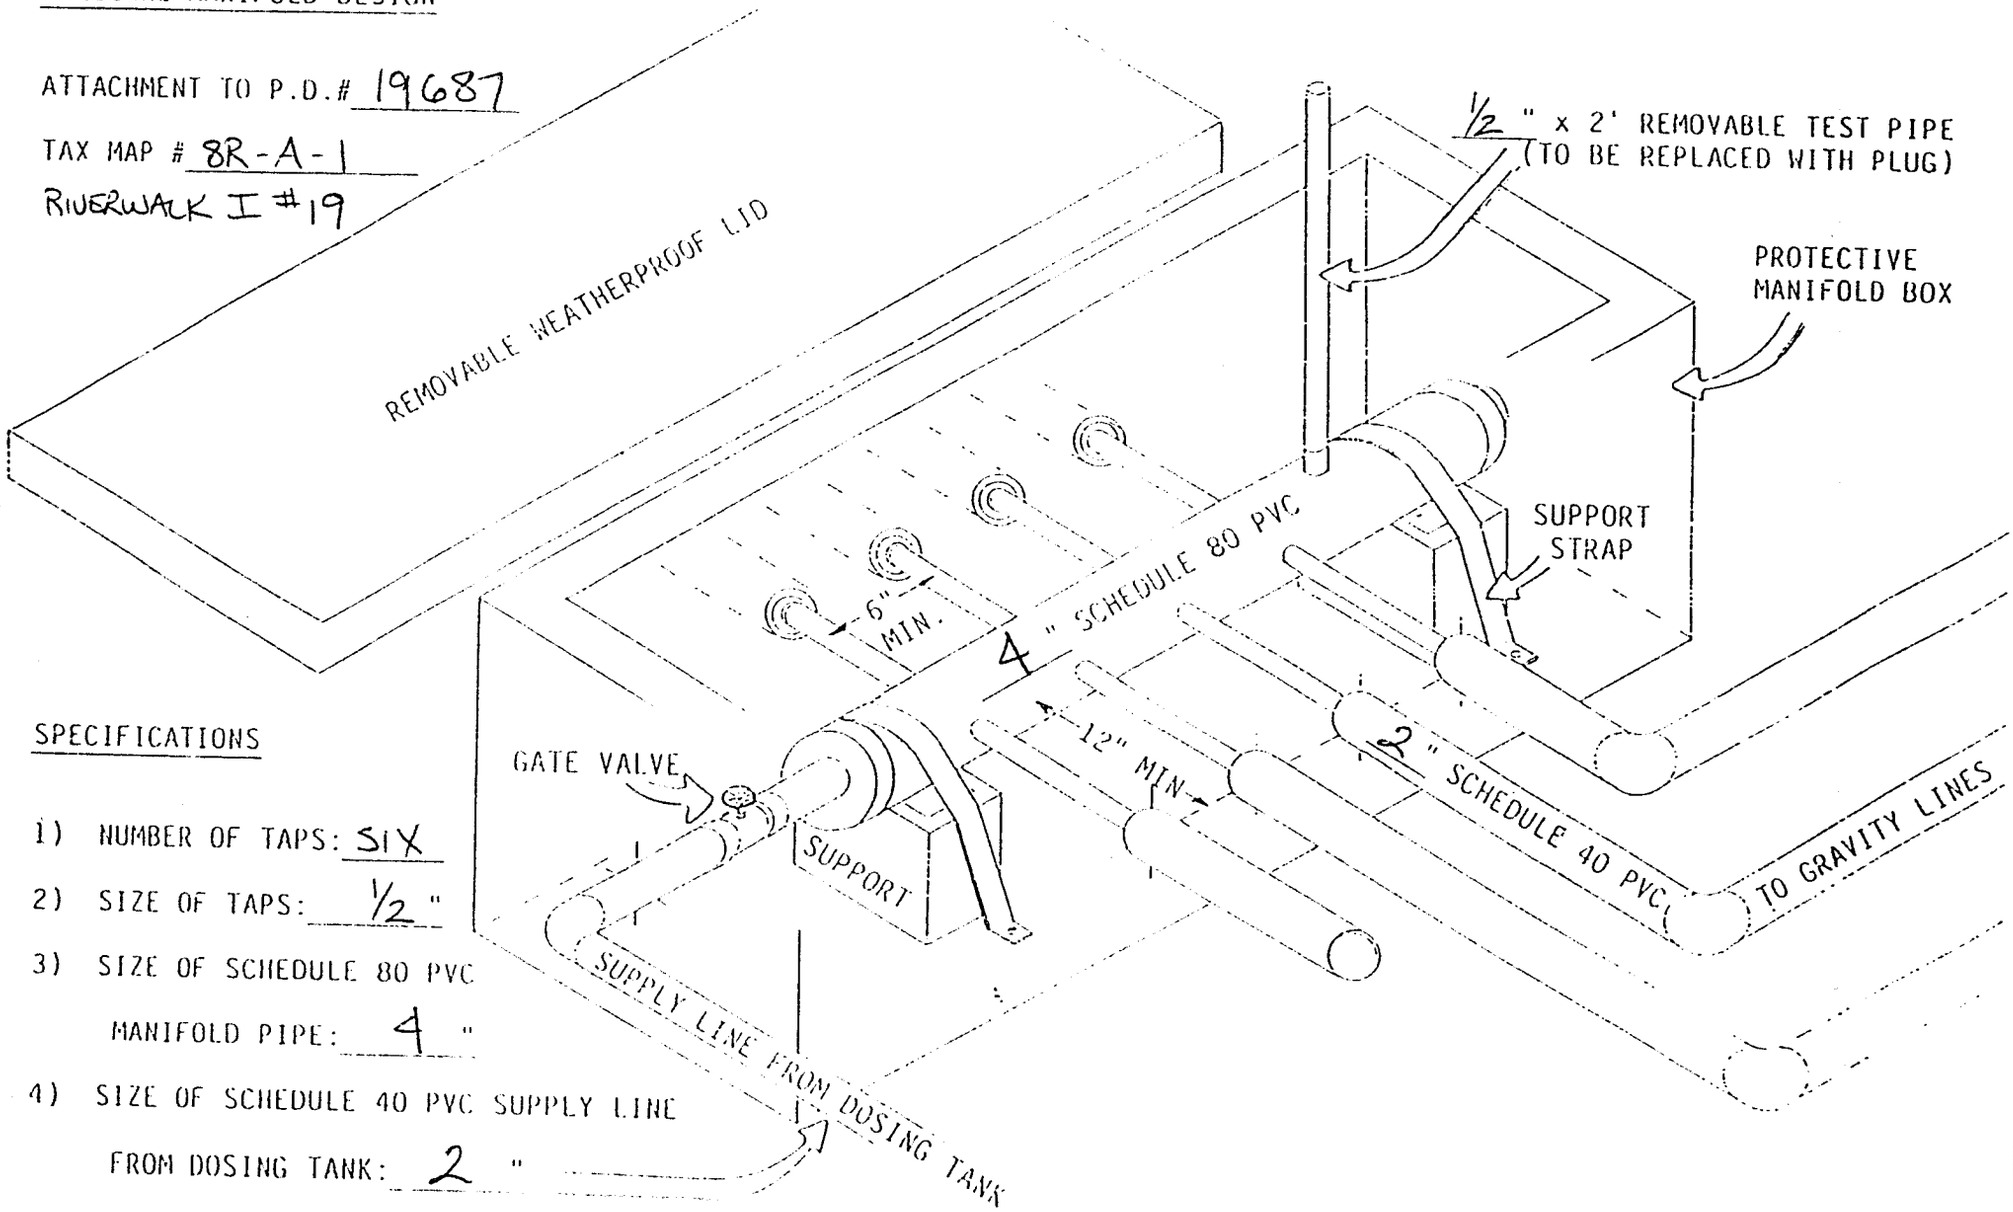

SPECIFICATIONS

1) NUMBER OF TAPS: SIX
2) SIZE OF TAPS: 1/2 "
3) SIZE OF SCHEDULE 80 PVC MANIFOLD PIPE: 4 "
4) SIZE OF SCHEDULE 40 PVC SUPPLY LINE FROM DOSING TANK: 2 "