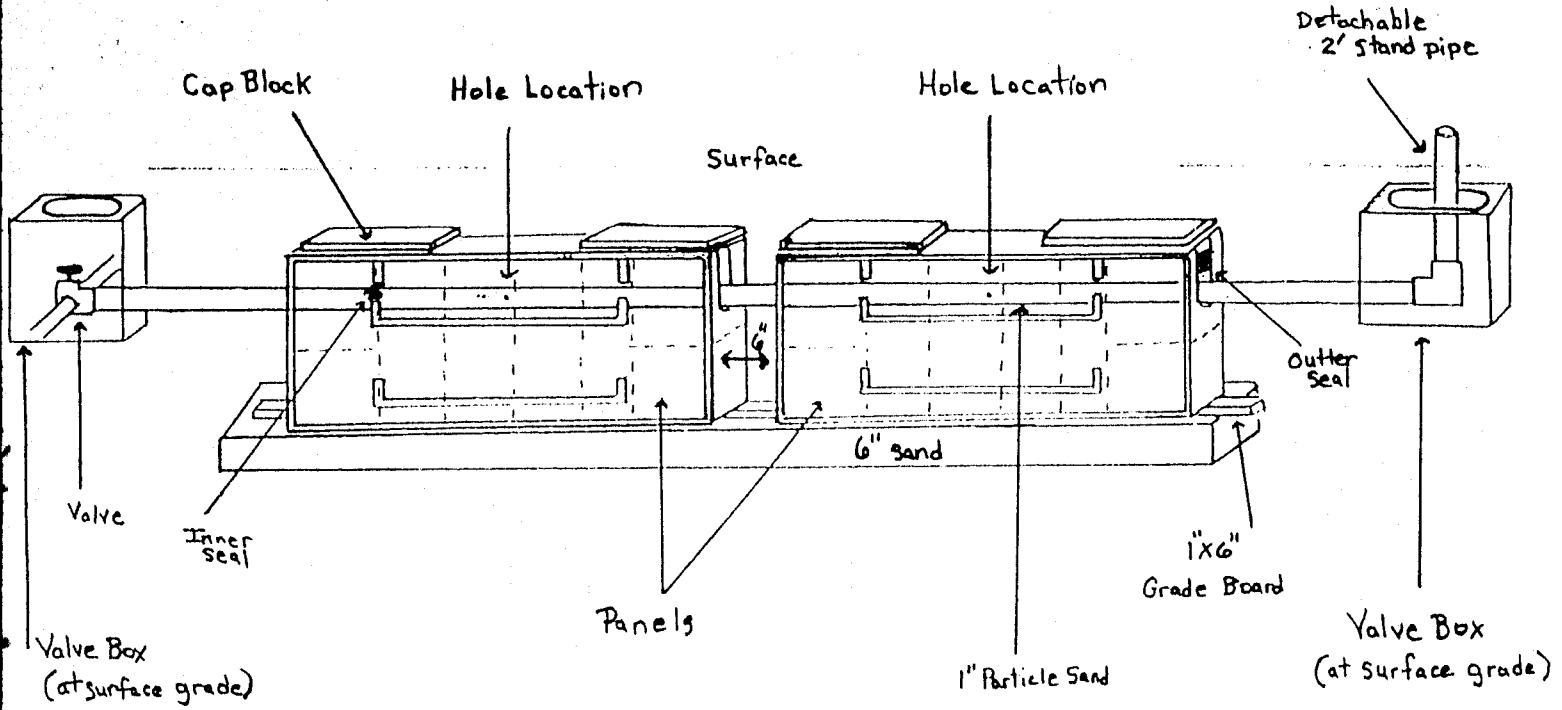


RIVERWALK IV #34

Pressure Dosed PPBPS

# of panels SEVENTY (70).
Size holes 5/32". 1 hole per panel.
Approximate amount of sand needed 50 TONS.
100lbs. of partical sand per 8 panels.
Sidewalls raked and limed.
GPM 29.
TDH 38.

Comments