
Phil Schepens
River Walk Sect III
Lot 9

PRESSURE MANIFOLD DESIGN

ATTACHMENT TO P.D.# 20424

TAX MAP # 8RA-1

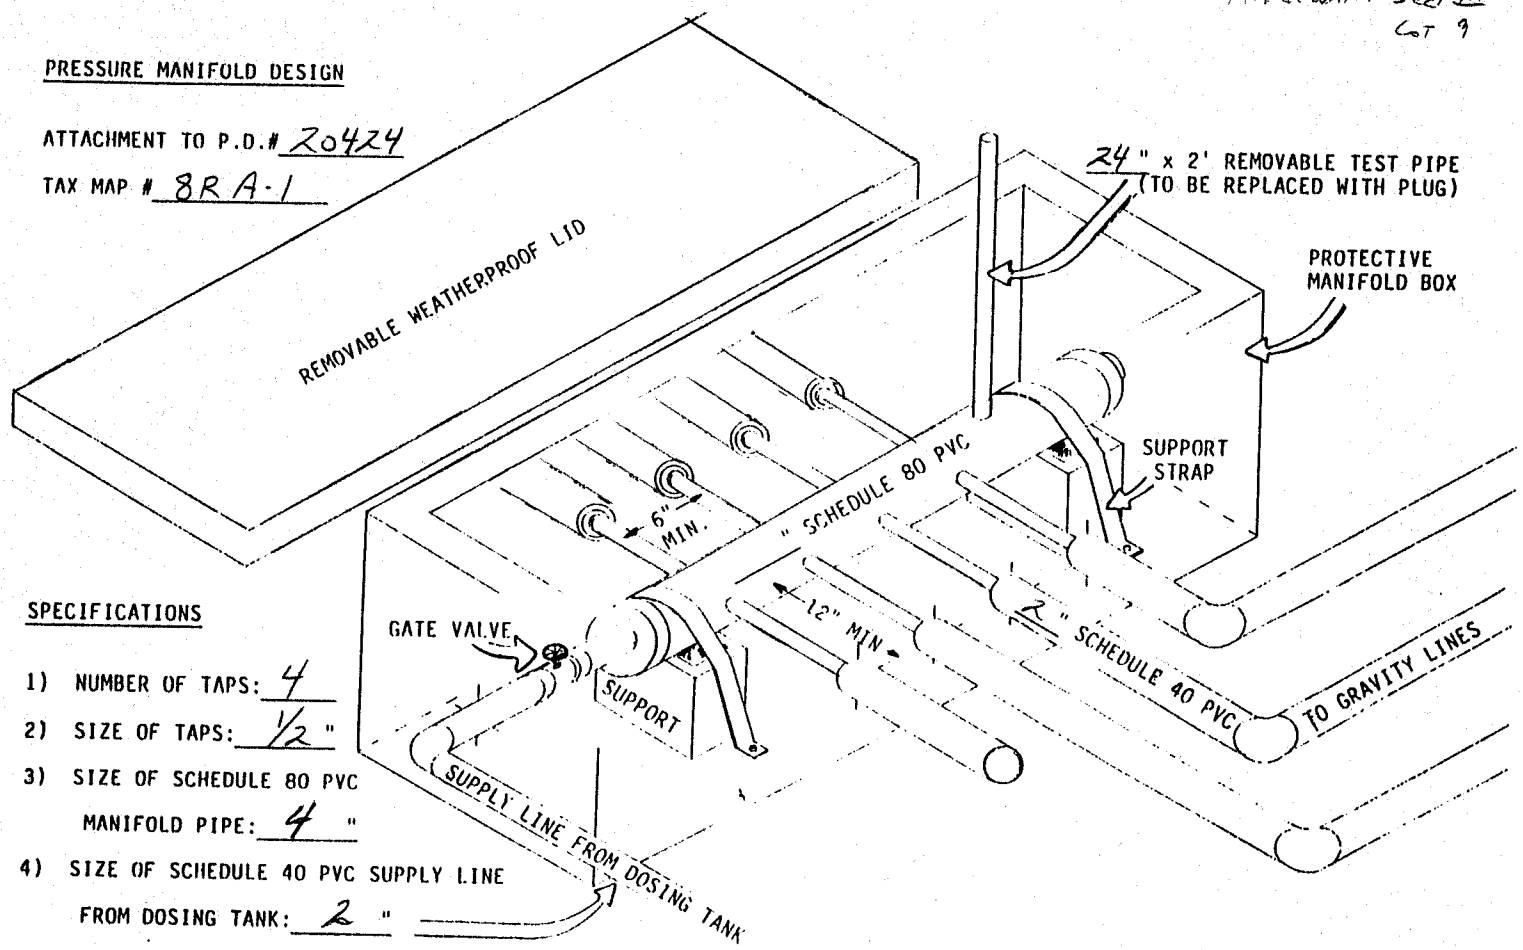

SPECIFICATIONS

1) NUMBER OF TAPS: 4
2) SIZE OF TAPS: 1/2 "
3) SIZE OF SCHEDULE 80 PVC MANIFOLD PIPE: 4 "
4) SIZE OF SCHEDULE 40 PVC SUPPLY LINE FROM DOSING TANK: 2 "