
Unfinished Basement

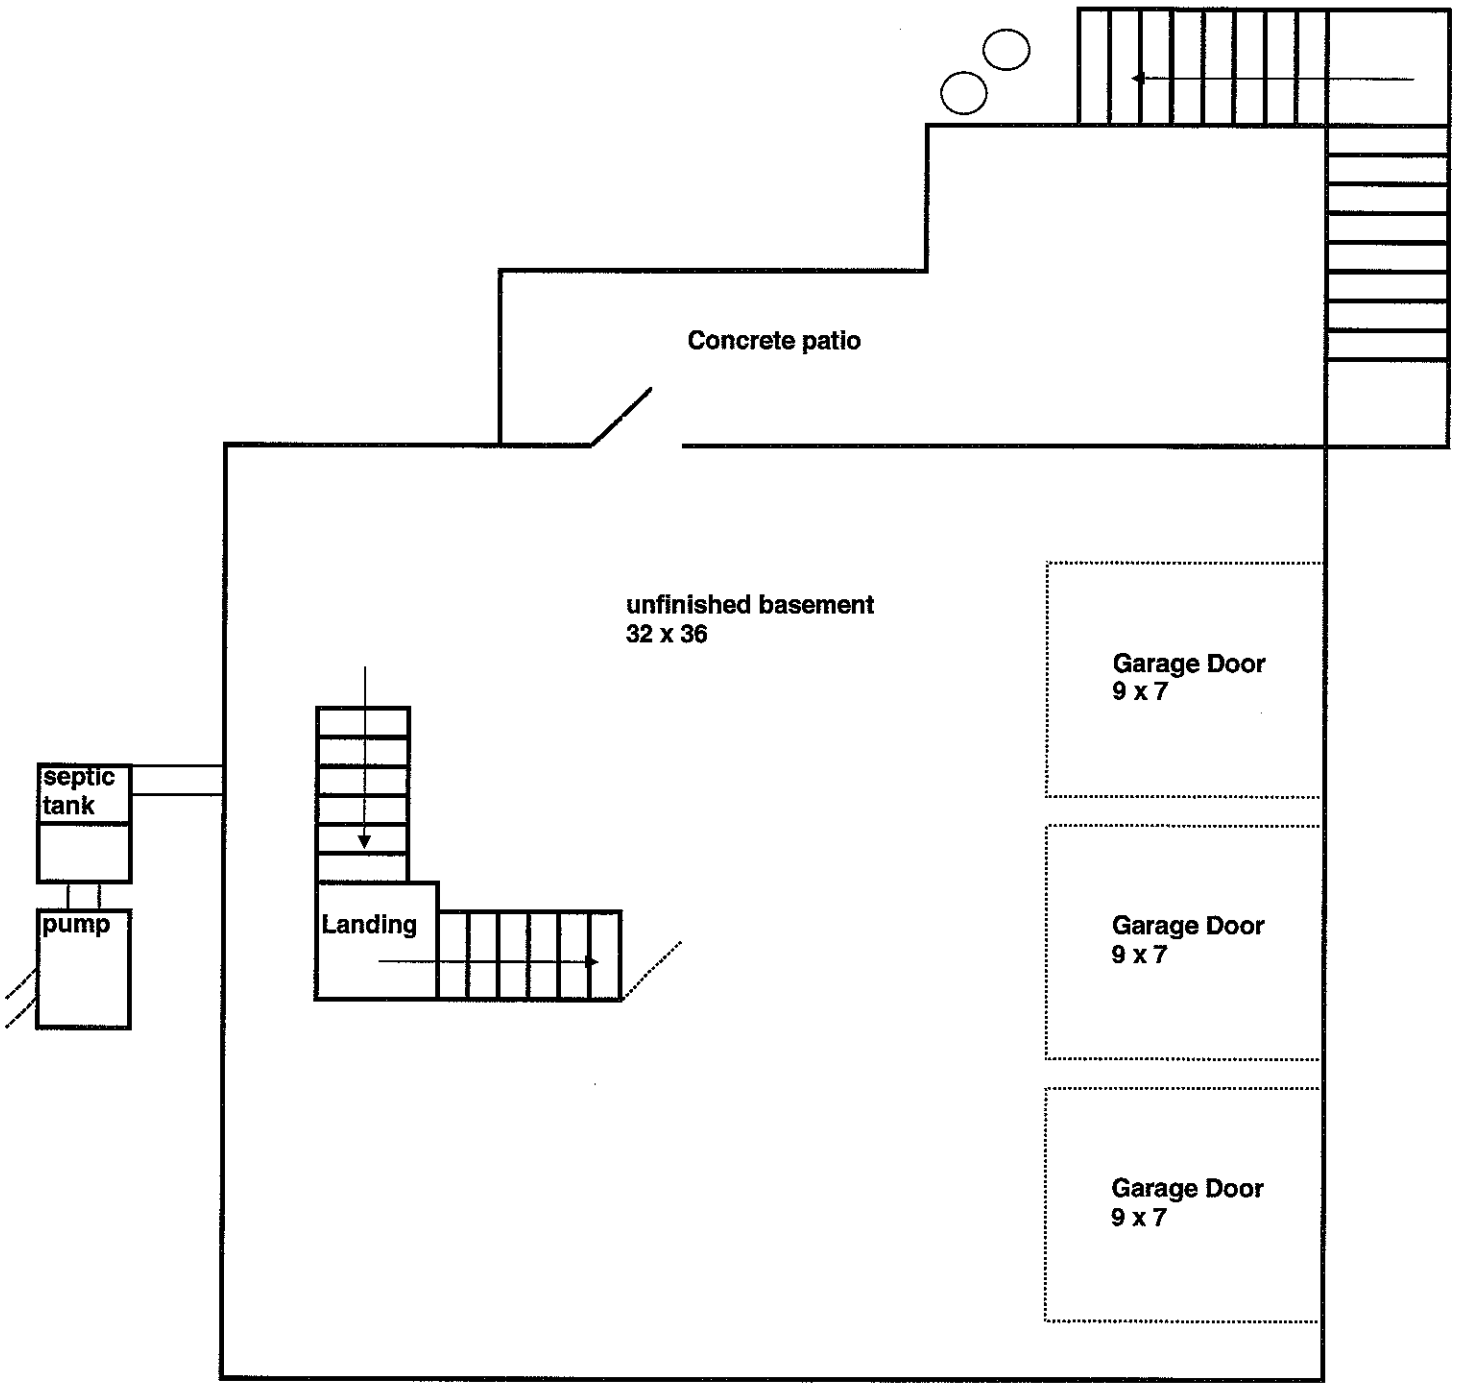


Acknowledgement Of
Plans Submittal ONLY!

STEVE HEDRICK Date 6-2-05


Date 2 Jun 05

1st Floor

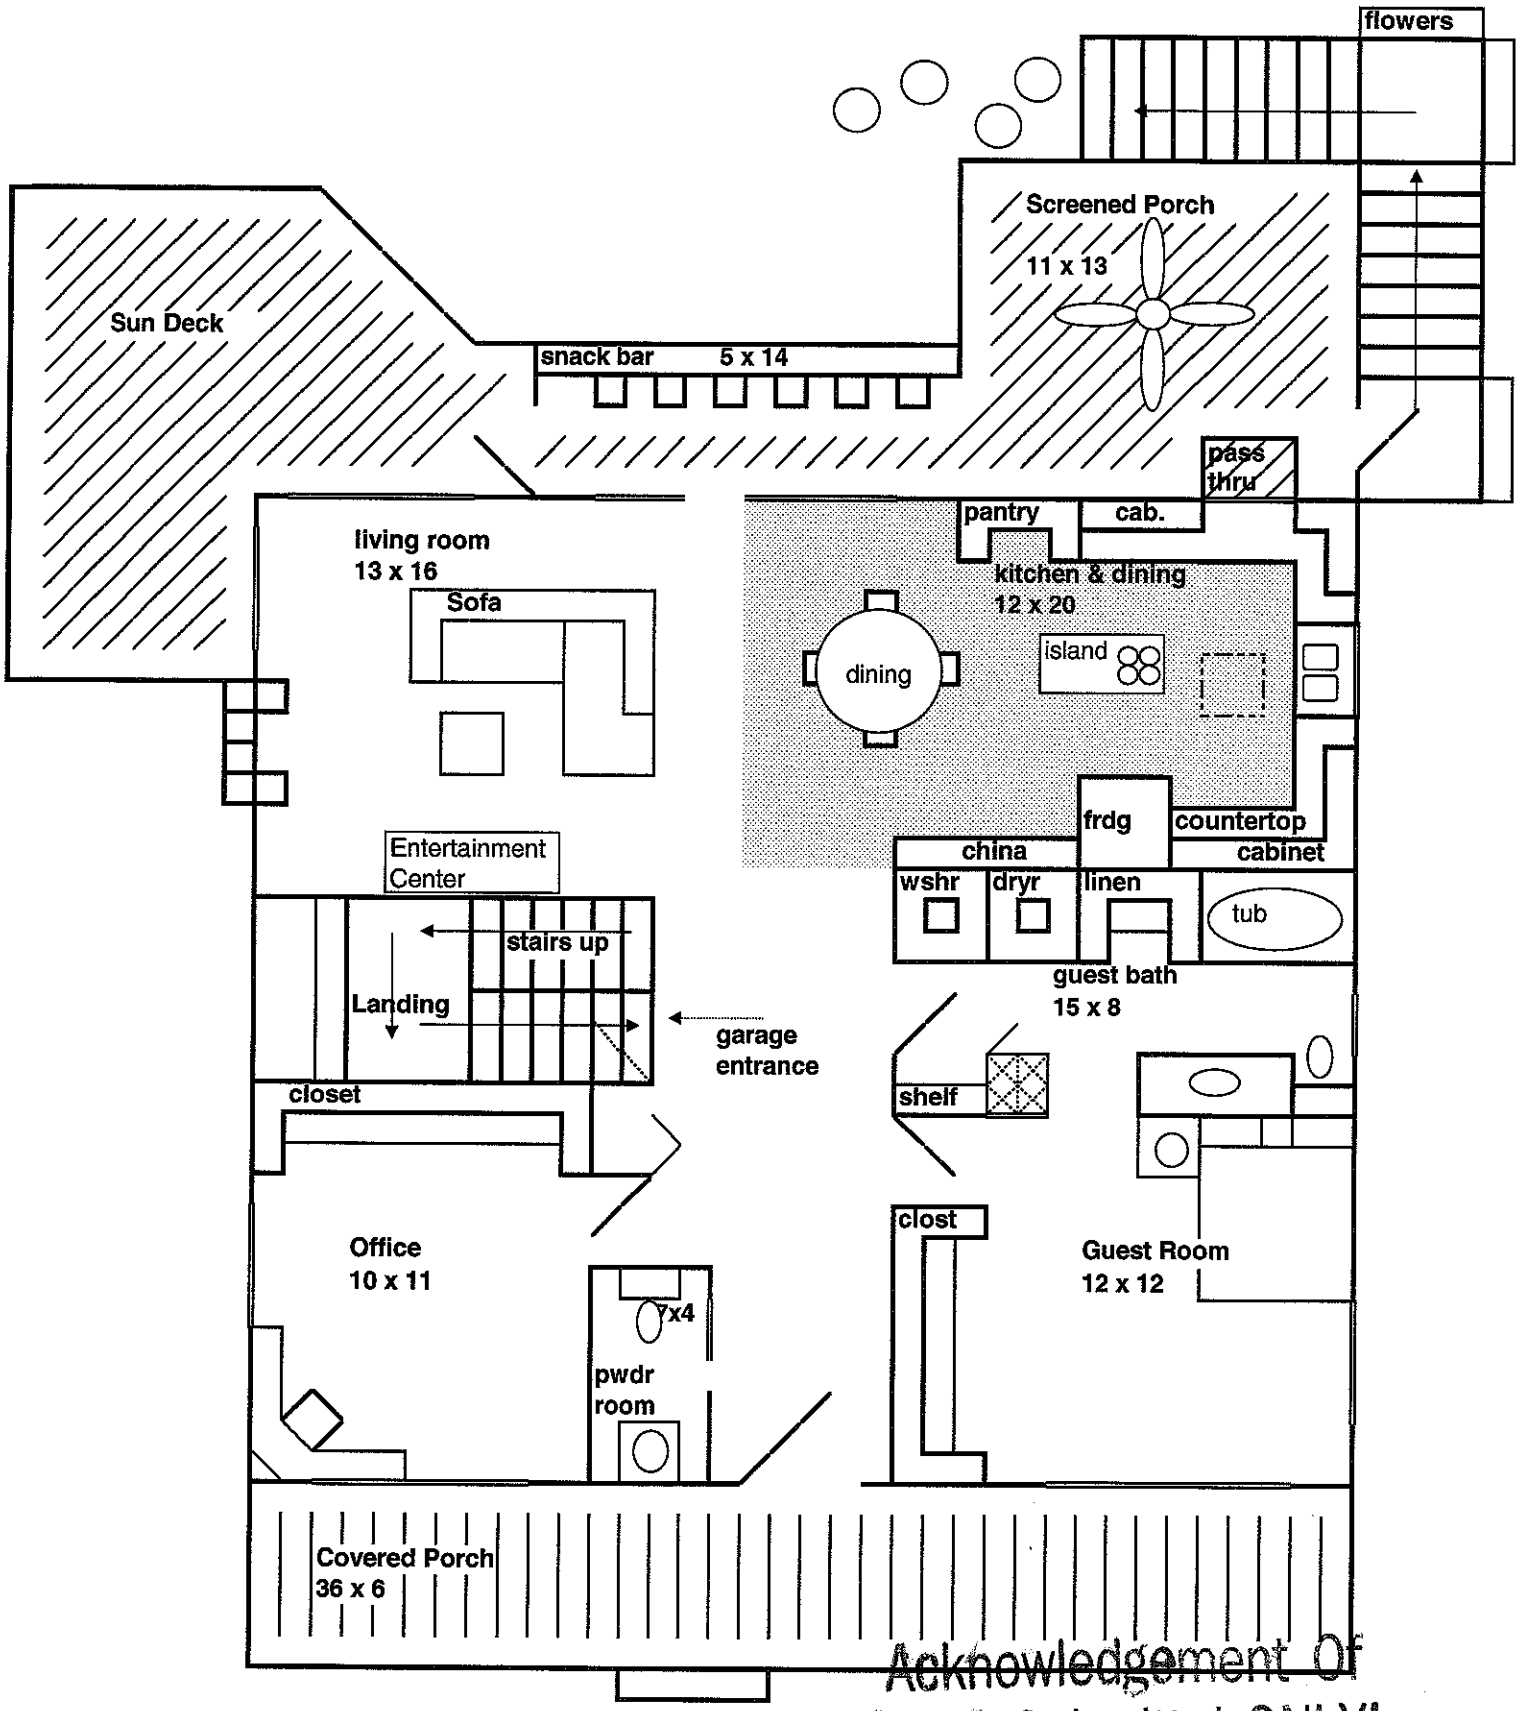

Acknowledgement Of
Plans Submittal ONLY!
STEVE HEDRICK Date 6-2-05
Date 2 Jun 05

2nd Floor

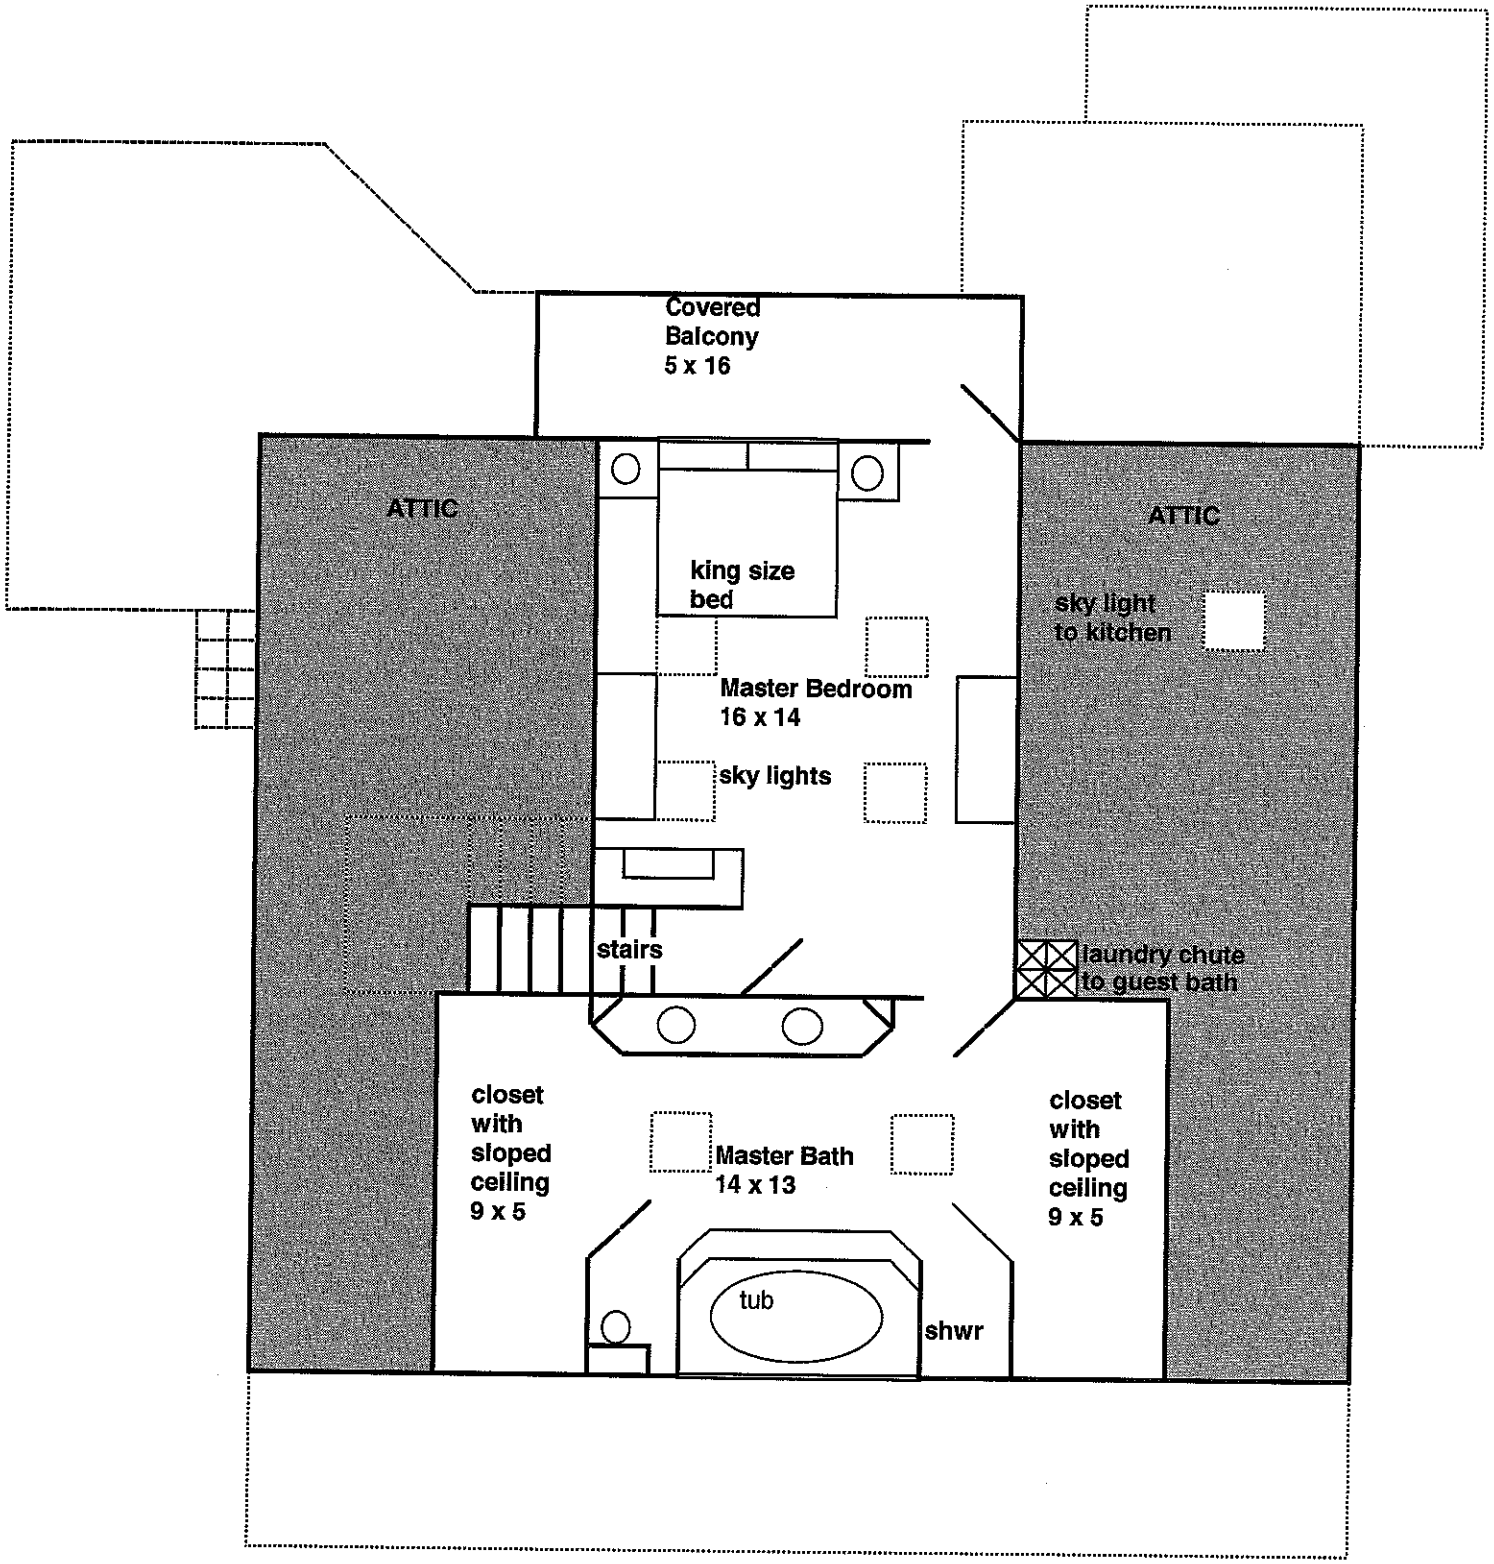

Acknowledgement Of
Plans Submittal ONLY!
STEVE HEDRICK Date 6-2-05
Date 2 Jun 05