
PRESSURE MANIFOLD DESIGN

RIVERWALK I # 22

ATTACHMENT TO P.D.# 19690

TAX MAP # _____

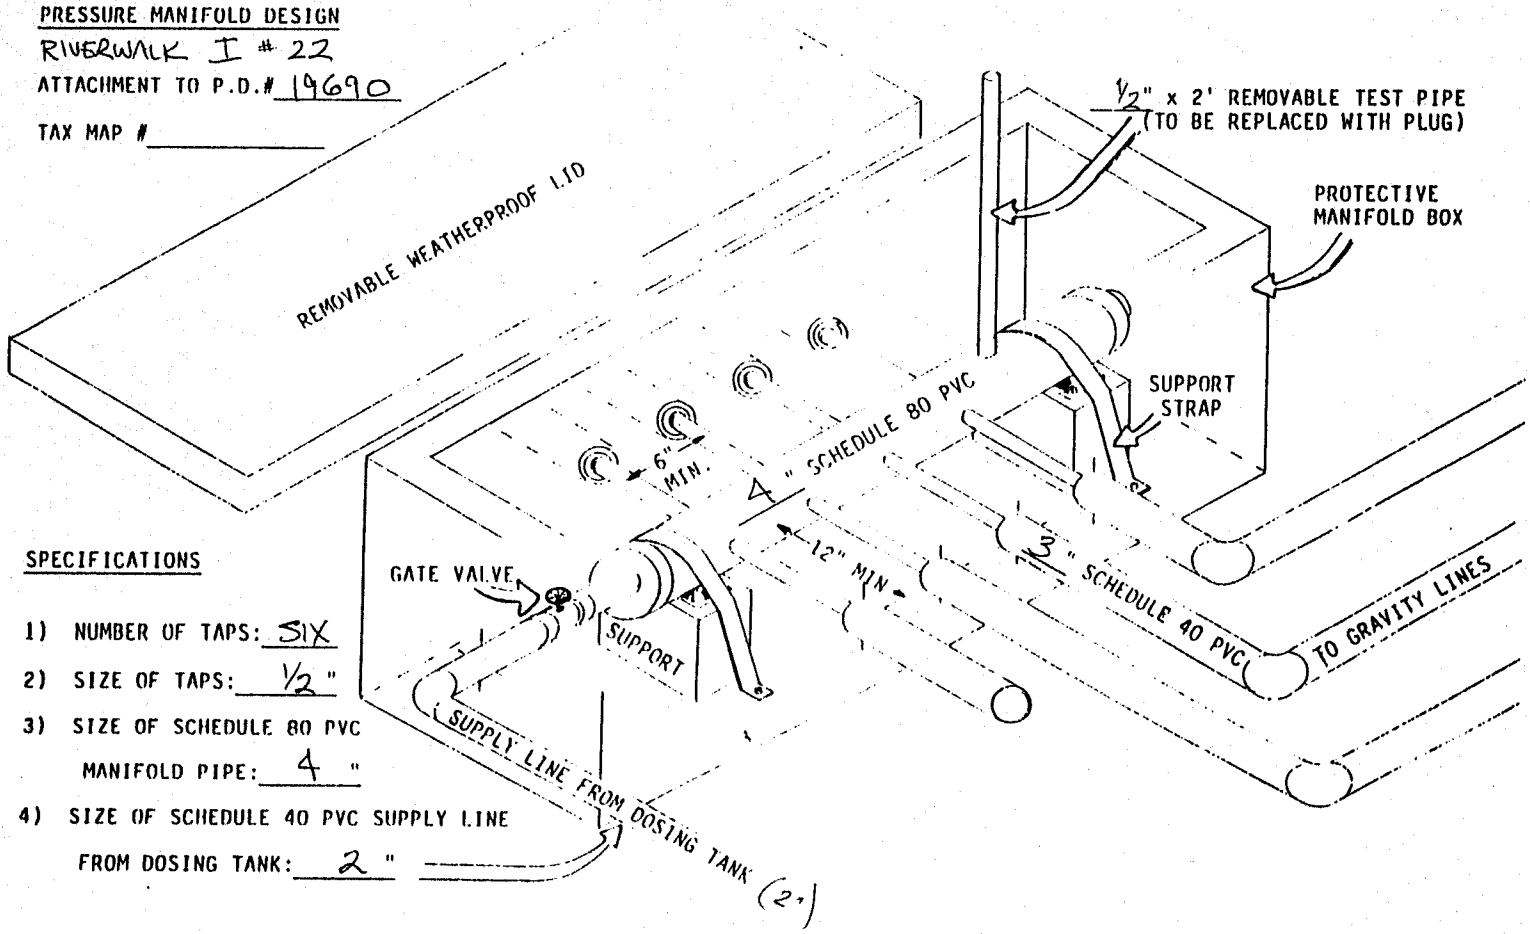

SPECIFICATIONS

1) NUMBER OF TAPS: SIX
2) SIZE OF TAPS: ½"
3) SIZE OF SCHEDULE 80 PVC MANIFOLD PIPE: 4"
4) SIZE OF SCHEDULE 40 PVC SUPPLY LINE FROM DOSING TANK: 2"