IREDELL COUNTY HEALTH DEPARTMENT

STATESVILLE 704-878-5305 CI MOORESVILLE 704-664-5281

IMPROVEMENT PERMIT / AUTHORIZATION TO CONSTRUCT / OPERATION PERMIT / EXISTING SYSTEM INSPECTION

LC COPY

PERMIT# 111693 PIN# 3714-28-6497 DATE 4/3/02

OWNER OR CONTRACTOR Mentz Bldg Co PHONE: Business _____ Home (704)528-6043

ADDRESS 147 Mentz Woods Lane Troutman, NC 28166

LOCATION I-40 W, @ Sharon School Rd, @ Stewart Rock 3rd lot on left Past Fullenwider

SUBDIVISION River Walk BLOCK / SECTION 9 LOT 10 LOT AREA 5.0 Ac SITE CLASS. PS DESIGN FLOW PS L.T.A.R. .30

Septic Tank: 4,000 Gallons; STB 1012 Date 10-24-03
Pump Tank: _____ Gallons; PT _____ Date _____
Pump Make: _____ Model _____ Serial No. _____
Nitrification Field: No Fields 1 Square Feet 1440 Linear Feet 534
No Lines 4@134' Trench Width 36" Max Trench Bottom Depth 36" Gravel Depth 12"

☒ New System ☐ Repair System Type: I, II, III, IV, V, VI
System Description: Gravity Conventional
Repair System Description: Gravity, Pump, Conventional
Maintenance Agreement Required: ☐ Yes ☐ No

☒ House/Mod. Home No. Bedrooms 4
☐ Mobile Home No. Bathrooms 3
☐ Business No. Employees ____
☐ Other _____
☐ Slab ☐ Crawl Space ☐ Basement w/plumbing ☒ Basement wo/plumbing

Water Supply: ☒ Individual ☐ Public ☐ Community


Comments:/Conditions: @ Install well 100ft from Septic System

Comments:/Conditions: - House moved 4/0 HD Approval / ST moves to Folk Approval
- Septic Lines deeper than 36"
- Tuff - Tile Field & ST in walls

The proposed 32x32' out building addition does not appear to impact the existing septic system.
**NOTE: _____

R.S.
Date: 3-18-10
ICHD-Environmental Health Division

INITIAL SITE SKETCH

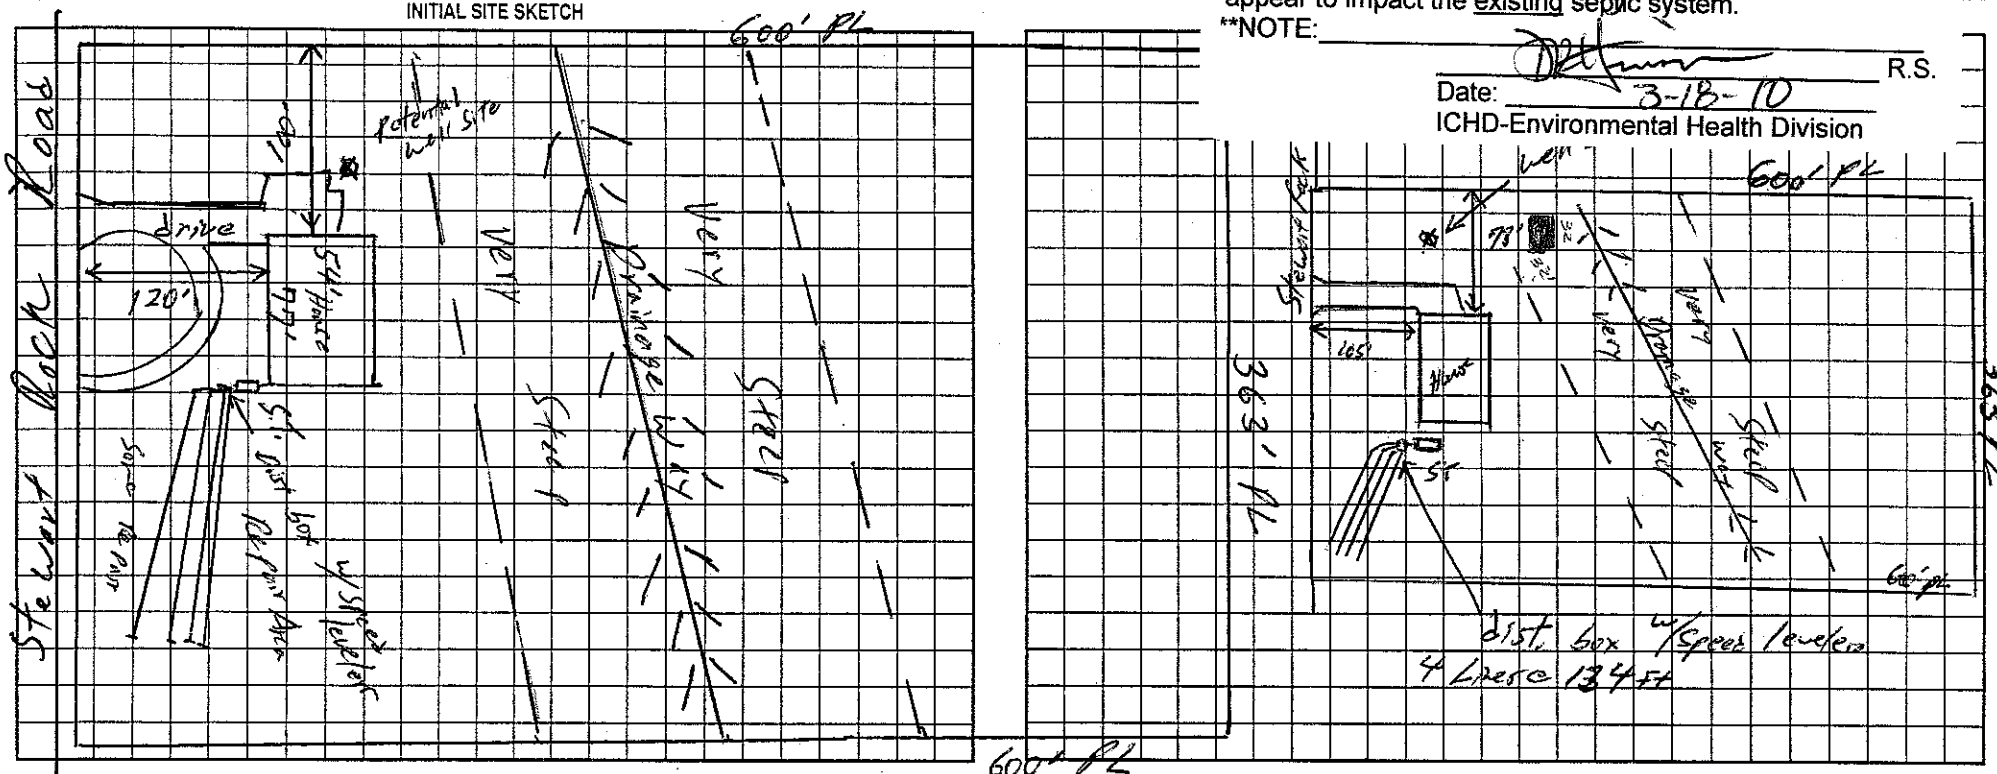

Permit can be suspended or revoked if any false information is supplied toward securing the permit/any unauthorized changes are made to the site/any unauthorized changes are made in the installation of the system. Improvement Permit with plat valid without expiration. Improvement Permit with site plan valid for sixty months. Authorization to Construct is valid for a period equal to that of Improvement Permit – not to exceed sixty months.

Signed: D. Darrell Deaton date 4/3/03 Installed by: Tommy Frye

Improvement Permit by: William O. Johnson date 4/3/03 Operation Permit by: William O. Johnson date 4/28/04

Authorization to Construct by: William O. Johnson date 4/3/03 Existing System Inspection by: _____ date _____

HEALTH DEPT. COPY: WHITE OWNER COPY (FINAL): YELLOW OWNER COPY (INITIAL): PINK