IREDELL COUNTY HEALTH DEPARTMENT

THIS PERMIT VOIDS PREVIOUS ISSUED 3-20-20C

STATESVILLE 704-878-5305 MOORESVILLE 704-664-5281

IMPROVEMENT PERMIT / AUTHORIZATION TO CONSTRUCT / OPERATION PERMIT / EXISTING SYSTEM INSPECTION

PERMIT# 88828 PIN# 3R-A-1 (P1) 3774-92-1004 DATE 11-8-00

OWNER OR CONTRACTOR RANDAL & SUE HINSON PHONE: Business 566-5007 Home 643-0065

ADDRESS 4602 E COLONY ROAD, CHARLOTTE, NC 28226

LOCATION SHARON SCH. RD, TL STEWART ROCK, TL FULBRIGHT, TR GARDNER POINT, TL AT END, 1ST LOT ON RIGHT

SUBDIVISION RIVERWALK BLOCK / SECTION VII LOT 5 LOT AREA 1.144 ACRE SITE CLASS. PS DESIGN FLOW 600 L.T.A.R. 0.30 GPD/FT²

Septic Tank: 1500 Gallons; STB 1011 Date 6-11-00
Pump Tank: 1500 Gallons; PT 99 Date 9-27-00
Pump Make: GOULDS Model EPO411 Serial No. 1000 5483
Nitrification Field: No Fields 1 Square Feet 50 to 2000 Linear Feet 340
No Lines FIVE Trench Width 24" Max Trench Bottom Depth 36" ~~Rock~~ Depth SAND 60

☑ New System ☐ Repair System Type: I, II, III, IV, V, VI
System Description: LOW-PRESSURE PPBPS PANELS
Repair System Description: LOW-PRESS. PPBPS PANELS
Maintenance Agreement Required: ☑ Yes ☐ No

☑ House/Mod. Home ☐ Mobile Home ☐ Business ☐ Other
No. Bedrooms 5 No. Bathrooms 3½ No. Employees ___


☑ Slab ☐ Crawl Space ☑ Basement w/plumbing ☐ Basement wo/plumbing

Water Supply: ☑ Individual ☐ Public ☐ Community

Comments:/Conditions: ① INSTALL 50% REDUCTION SYSTEM USING EIGHTY (80) PPBPS PANELS USING LOW-PRESSURE DISTRIBUTION ② SEE ATTACHED SHEETS FOR PUMP & LOW-PRESSURE DIST. REQUIREMENTS (.1956 (3)(a)(ii)(E))

Comment: Location of the proposed 9'x 32' DECK addition does not appear to impact the existing on-site septic system.**NOTE: KEEP MIN 5' FROM SYSTEM
R. STEVE HEDRICK REHS
Date: NOVEMBER 1, 2012
ICHD-Environmental Health Division

INITIAL SITE SKETCH

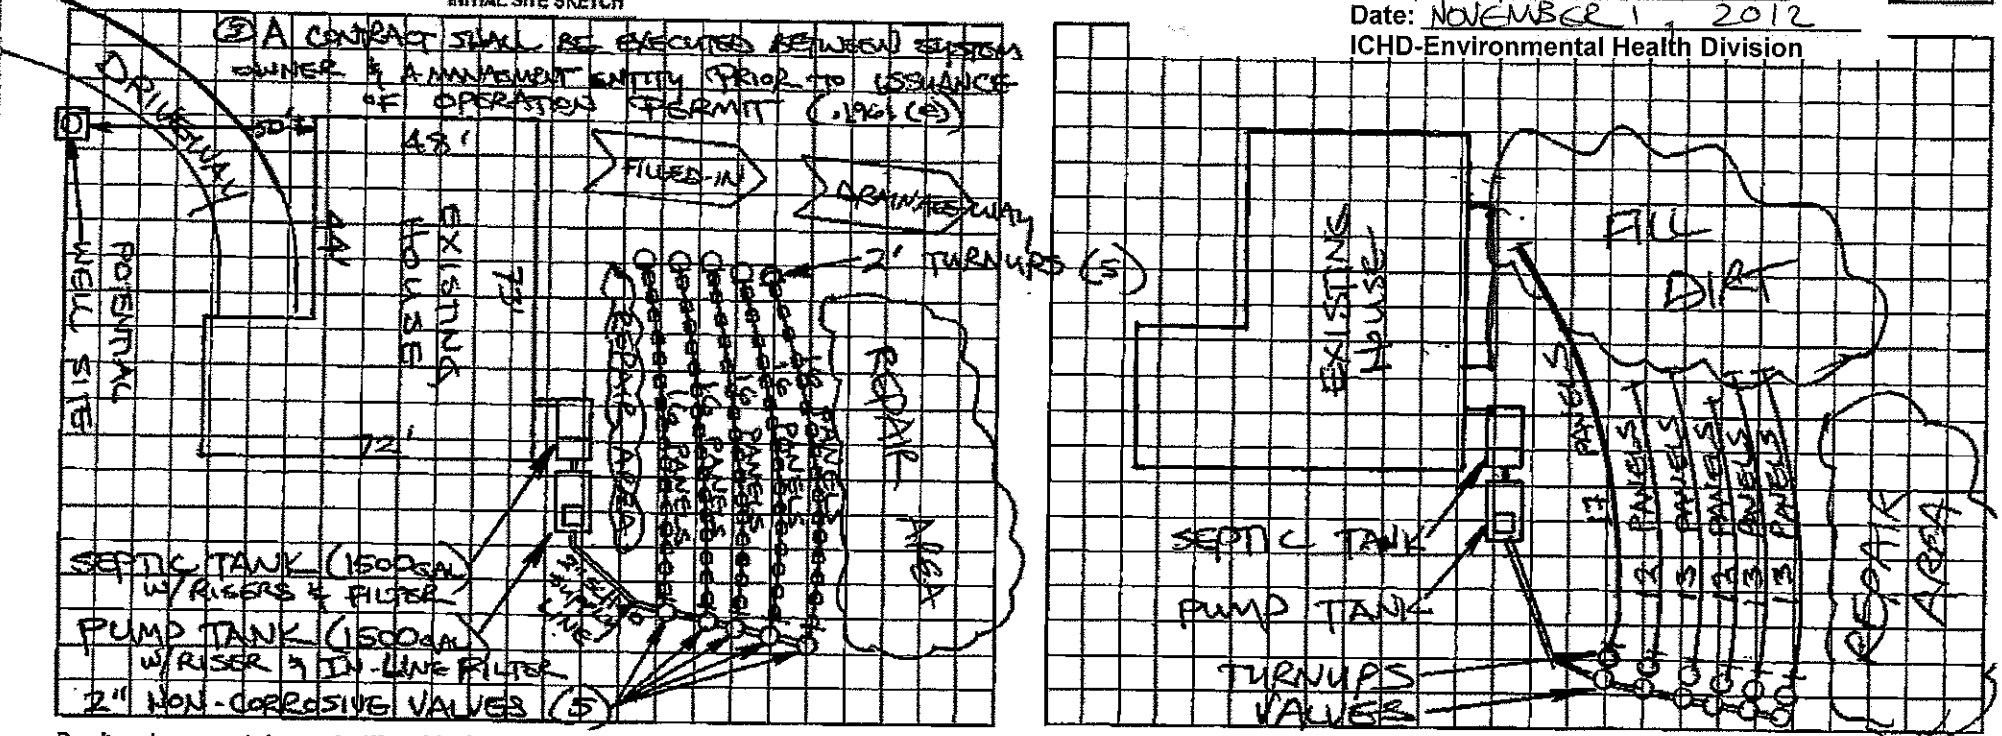

Permit can be suspended or revoked if any false information is supplied toward securing the permit/any unauthorized changes are made to the site/any unauthorized changes are made in the installation of the system. Improvement Permit with plat valid without expiration. Improvement Permit with site plan valid for sixty months. Authorization to Construct is valid for a period equal to that of Improvement Permit – not to exceed sixty months.

Signed: Randal L Hinson date 11-9-00 Installed by: TOMMY COTHREN

Improvement Permit by: STEVE HEDRICK date 11-8-00 Operation Permit by: STEVE HEDRICK date 2-14-01

Authorization to Construct by: STEVE HEDRICK date 11-8-00 Existing System Inspection by: ___ date ___

HEALTH DEPT. COPY: WHITE OWNER COPY (FINAL): YELLOW OWNER COPY (INITIAL): PINK