IREDELL COUNTY HEALTH DEPARTMENT *ENVIRONMENTAL HEALTH DIVISION:*

SITE PLAN WORKSHEET

SEE THE "SAMPLE SITE PLAN" BELOW. *INCOMPLETE SITE PLANS WILL BE RETURNED TO YOU FOR COMPLETION AND MAY RESULT IN A DELAY IN THE ISSUANCE OF YOUR SEPTIC SYSTEM PERMIT!!!*

Place an (X) beside each item as you complete the site plan:

X **Property Line measurements are clearly identified…** X **All proposed structures are indicated…**

SHOW: proposed house or business footprint, wells, water lines, patios, pools and decks, and any other item that will occupy space on the site

X **Front and side setbacks from property line…** X **Preferred driveway location and configuration, preferred well location…**

X **Area you prefer your septic system to be placed…** ___ **North arrow, or other sufficient indicator of direction…**

Circle N/A on the following if appropriate:


N/A **Location of septic systems and wells within 100' of your property… N/A**

___ **Location of easements and rights of ways on your property… N/A** N/A **Location of any designated wetlands on the property… N/A**


None

Note

BEST CONTACT IS LANE Harrell 704-902-4659

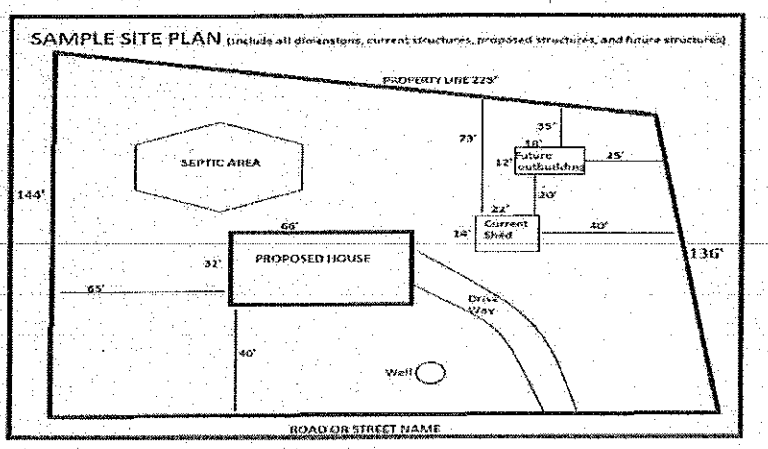

USE THIS SPACE TO DRAW YOUR SITE PLAN

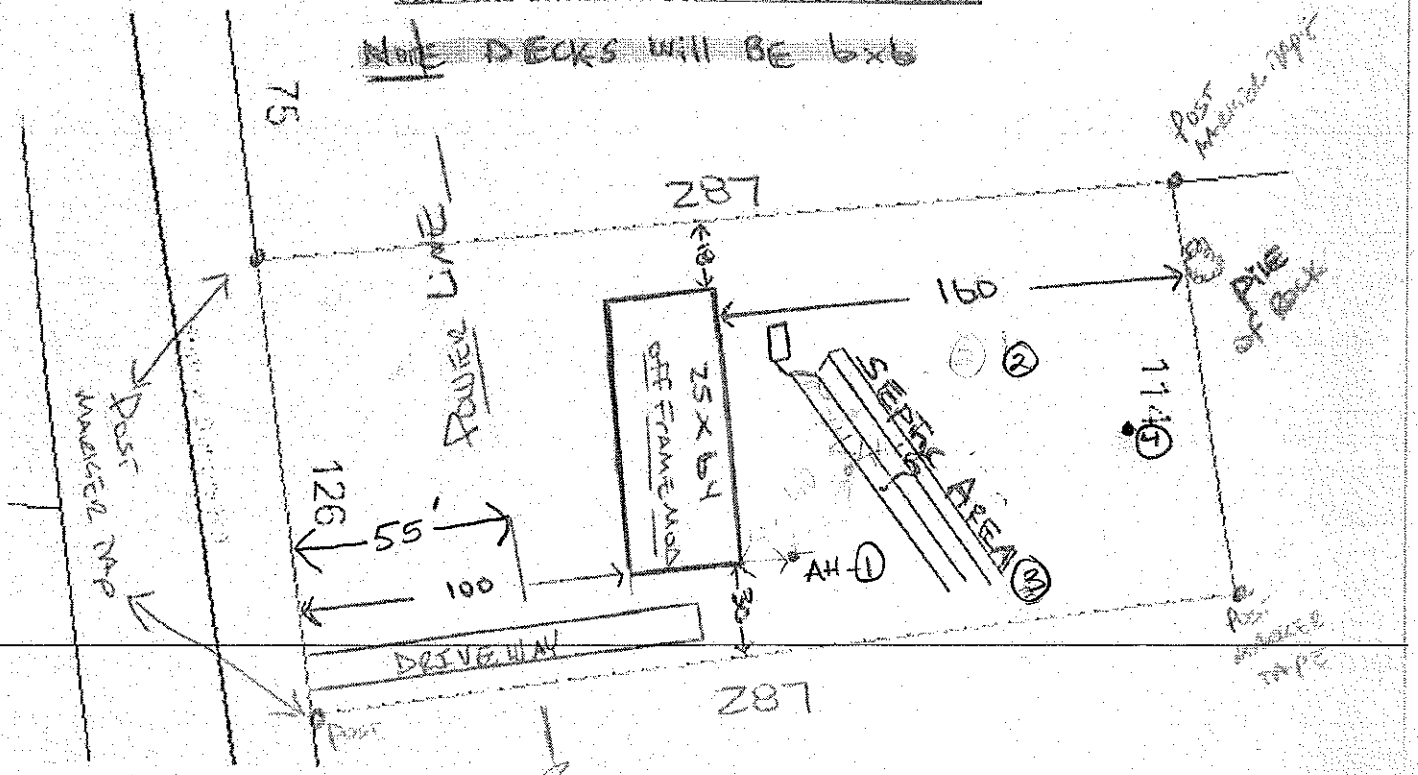

Signature: _____ 6/12/15

REQUIRED property owner or owner's legal representative signature. DATE