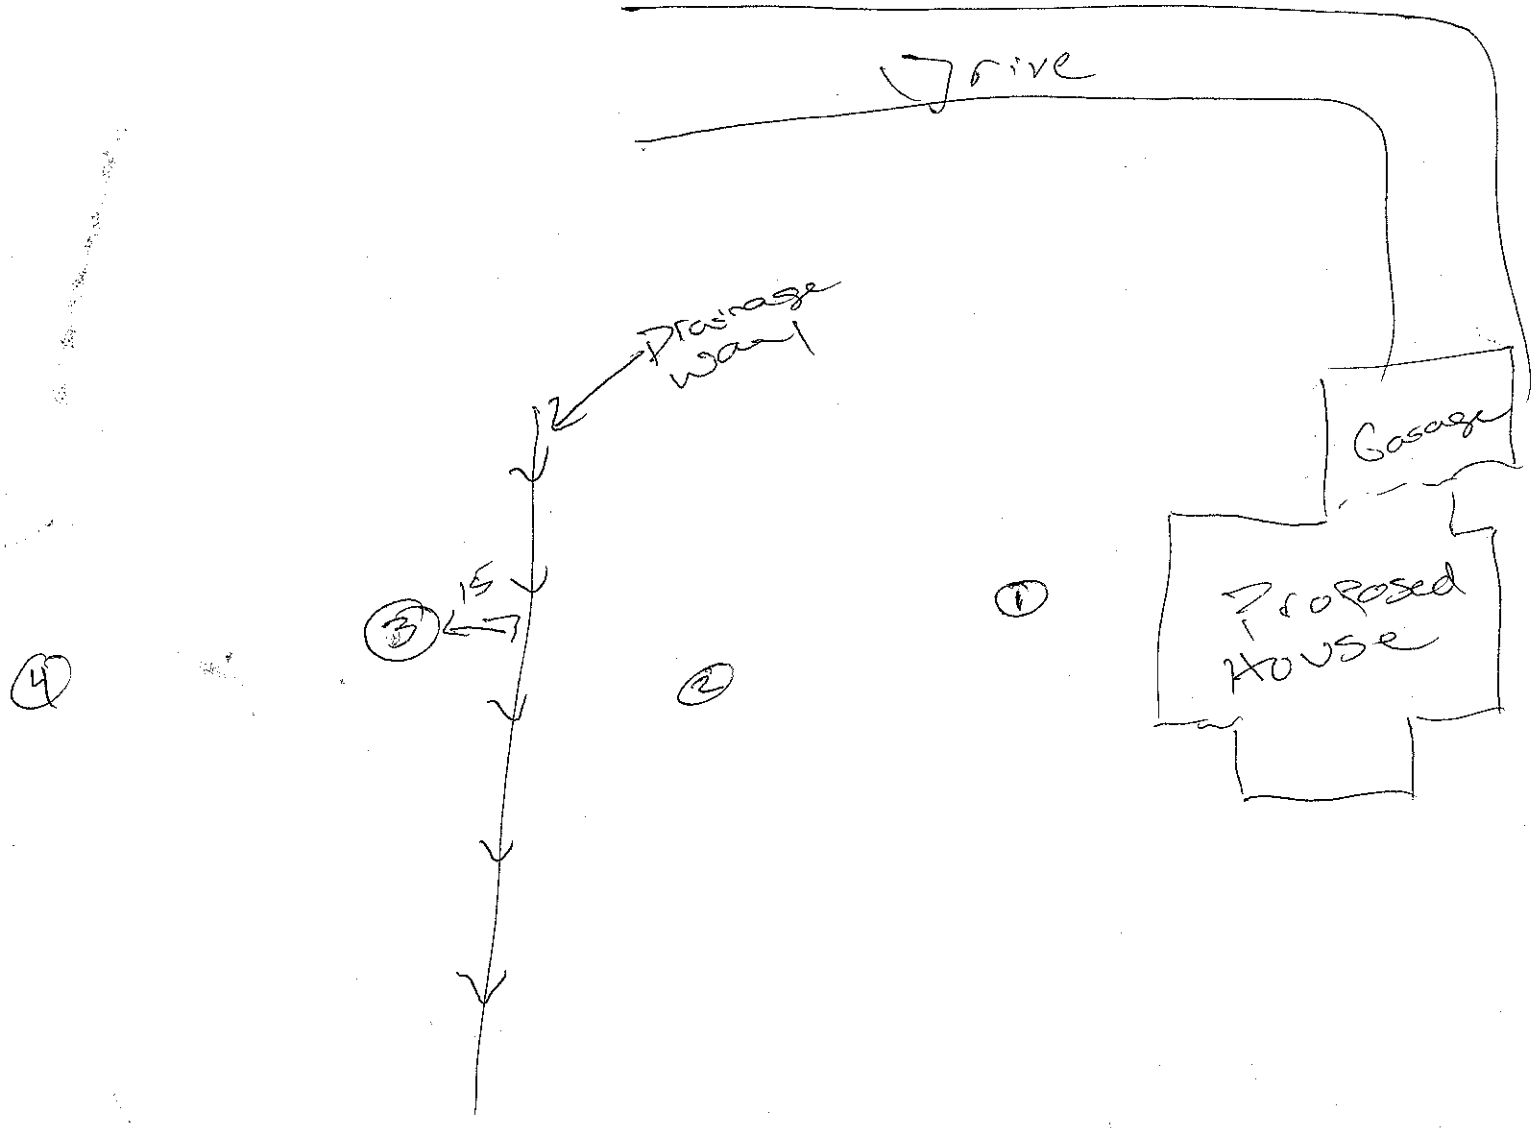

Drive
Drainage Wall
15
3
4
2
1
Garage
Proposed House