
NO	CIRCUIT NAME	ELEC AMP	ELEC WIRE	GAS AMP	GAS WIRE
1	GENL PURPOSE/GFI	15	14-2	15	14-2
3	GENERAL PURPOSE	15	14-2	15	14-2
5	GENERAL PURPOSE	15	14-2	15	14-2
7	DISHWASHER	15	14-2	15	14-2
9	FREEZER	20	12-2	20	12-2
11	MICROWAVE	20	12-2	20	12-2
13	COOKTOP/RANGE	40	8-3	15	14-2
15	ELEC COOKTOP	40	8-3		
17	ELEC COOKTOP	40	8-3		
19	ELEC COOKTOP	40	8-3		

NO	CIRCUIT NAME	ELEC AMP	ELEC WIRE	GAS AMP	GAS WIRE
2	KITCHEN GFI	20	12-2	20	12-2
4	KIT./DINING	20	12-2	20	12-2
6	KIT./DINING	20	12-2	20	12-2
8	WASHER	20	12-2	20	12-2
10	DRYER	30	10-3	20	12-2
12	ELEC DRYER	30	10-3		
14	ELEC DRYER	30	10-3		
16	ELEC DRYER	30	10-3		
18	OVEN	30	10-3	15	14-2
20	ELEC OVEN	30	10-3		

NO	CIRCUIT NAME	ELEC AMP	ELEC WIRE	GAS AMP	GAS WIRE
21	WATER HEATER	20	12-2	NA	
2	WATER HEATER	20	12-2	NA	
25	GENERAL PURPOSE	15	14-2	15	14-2
27	GENERAL PURPOSE	15	14-2	15	14-2
29	GENERAL PURPOSE	15	14-2	15	14-2
31	GENERAL PURPOSE	15	14-2	15	14-2
33	GENERAL PURPOSE	15	14-2	15	14-2
35	GENERAL PURPOSE	15	14-2	15	14-2
37	GENERAL PURPOSE	15	14-2	15	14-2
39	GENERAL PURPOSE	15	14-2	15	14-2

NO	CIRCUIT NAME	ELEC AMP	ELEC WIRE	GAS AMP	GAS WIRE
23	ELEC OVEN	30	10-3		
24	ELEC OVEN	30	10-3		
26	FURNACE	60	6-6-8	15	14-2
28	ELEC FURNACE	60	6-6-8		
30	ELEC FURNACE	60	6-6-8		
32	ELEC FURNACE	60	6-6-8		
34	ELEC FURNACE	50	6-6-8		
36	ELEC FURNACE	50	6-6-8		
38	ELEC FURNACE	50	6-6-8		
40	ELEC FURNACE	50	6-6-8		

GENERAL NOTES:
REARWALL & DIAPHRAM VALUES BASED ON 7'-6" SIDEWALL HEIGHT.
WIND ZONES 1 & 2
TAL WINDOW AREA = 261.5 SQ. FT.
TAL DOOR AREA = 43.0 SQ. FT.
T. SG DOOR AREA = 37.9 SQ. FT.

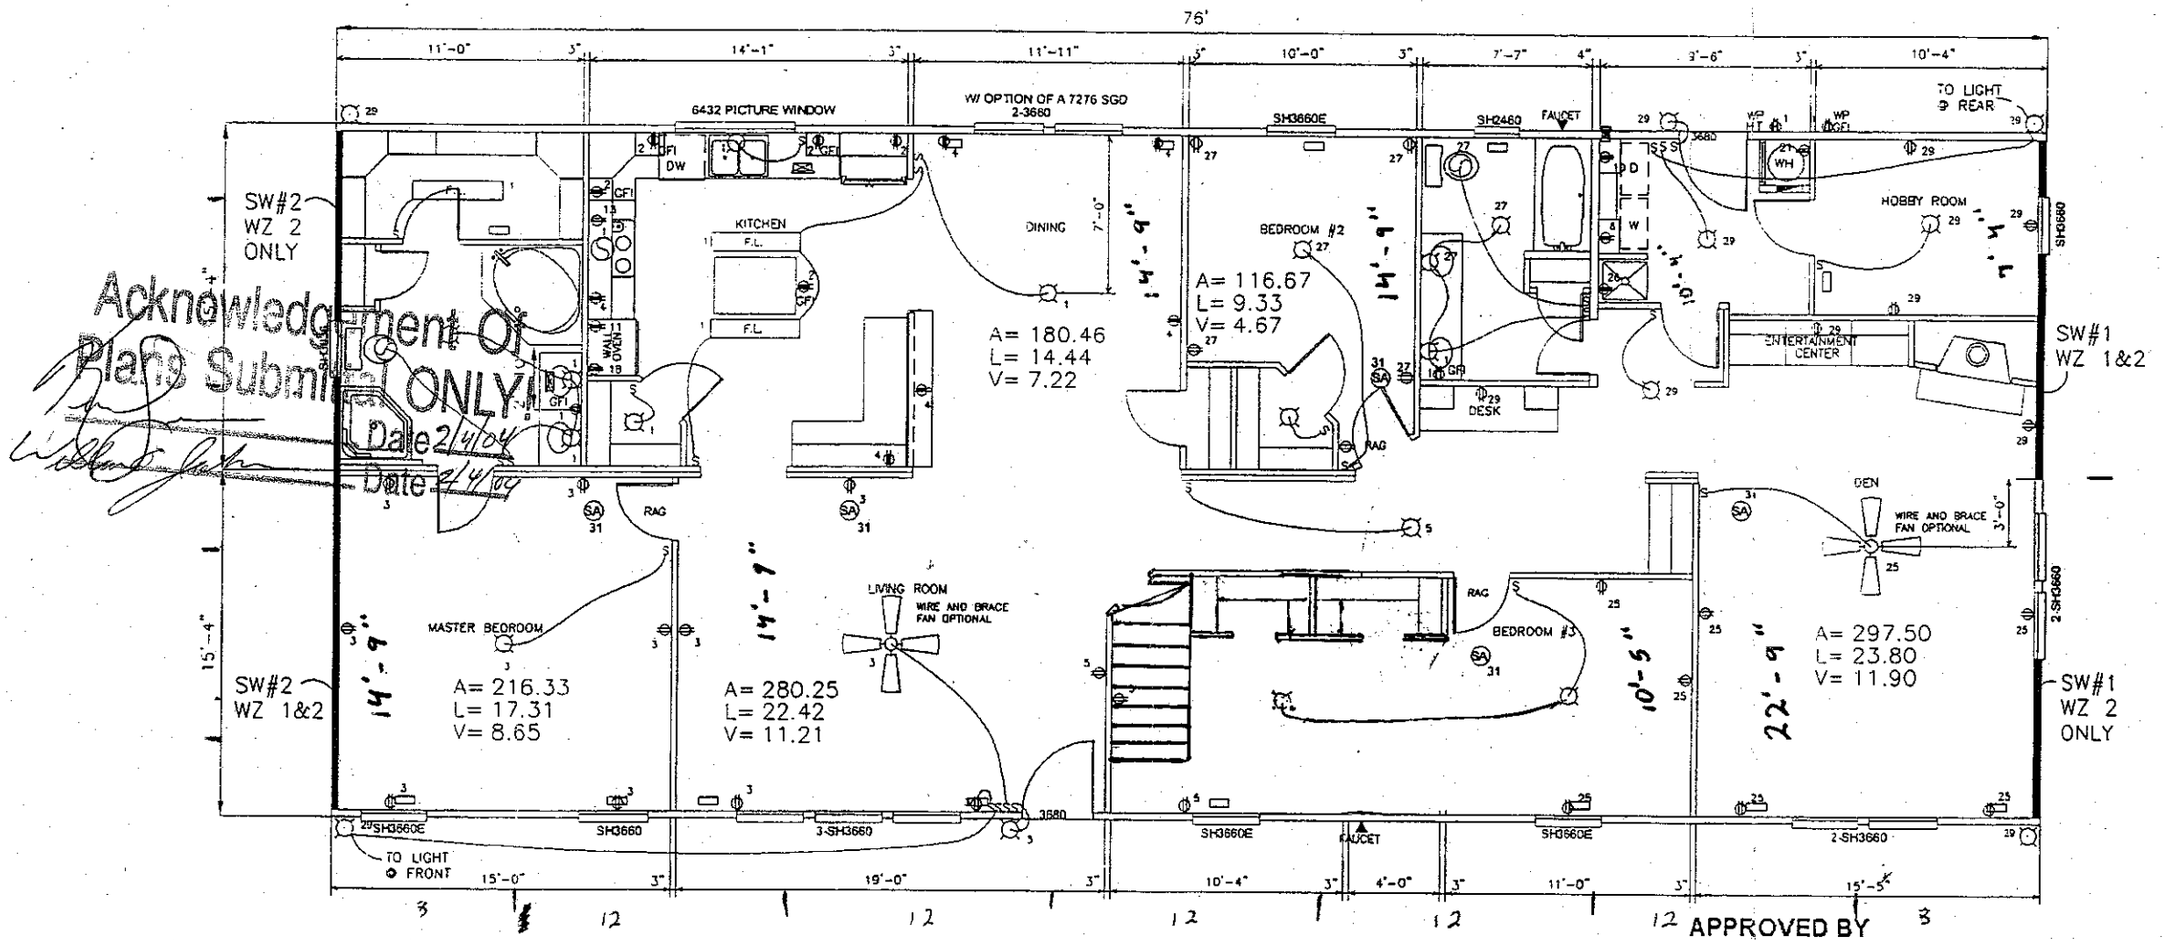

Acknowledgment Of Plans Submitted ONLY!
Date 2/4/04
Date 2/4/04

APPROVED BY
NTA INC.
Revised Oct 24,2002
FEDERAL MANUFACTURED HOME CONSTRUCTION AND SAFETY STANDARDS

The tributary length is 38'
WIND ZONE 1 ROOF 6 & 12 16GA
SW #1 & #2 - 179 PLF - 140 (MIN.)
WIND ZONE 2 ROOF 2 & 2 15GA

A6007