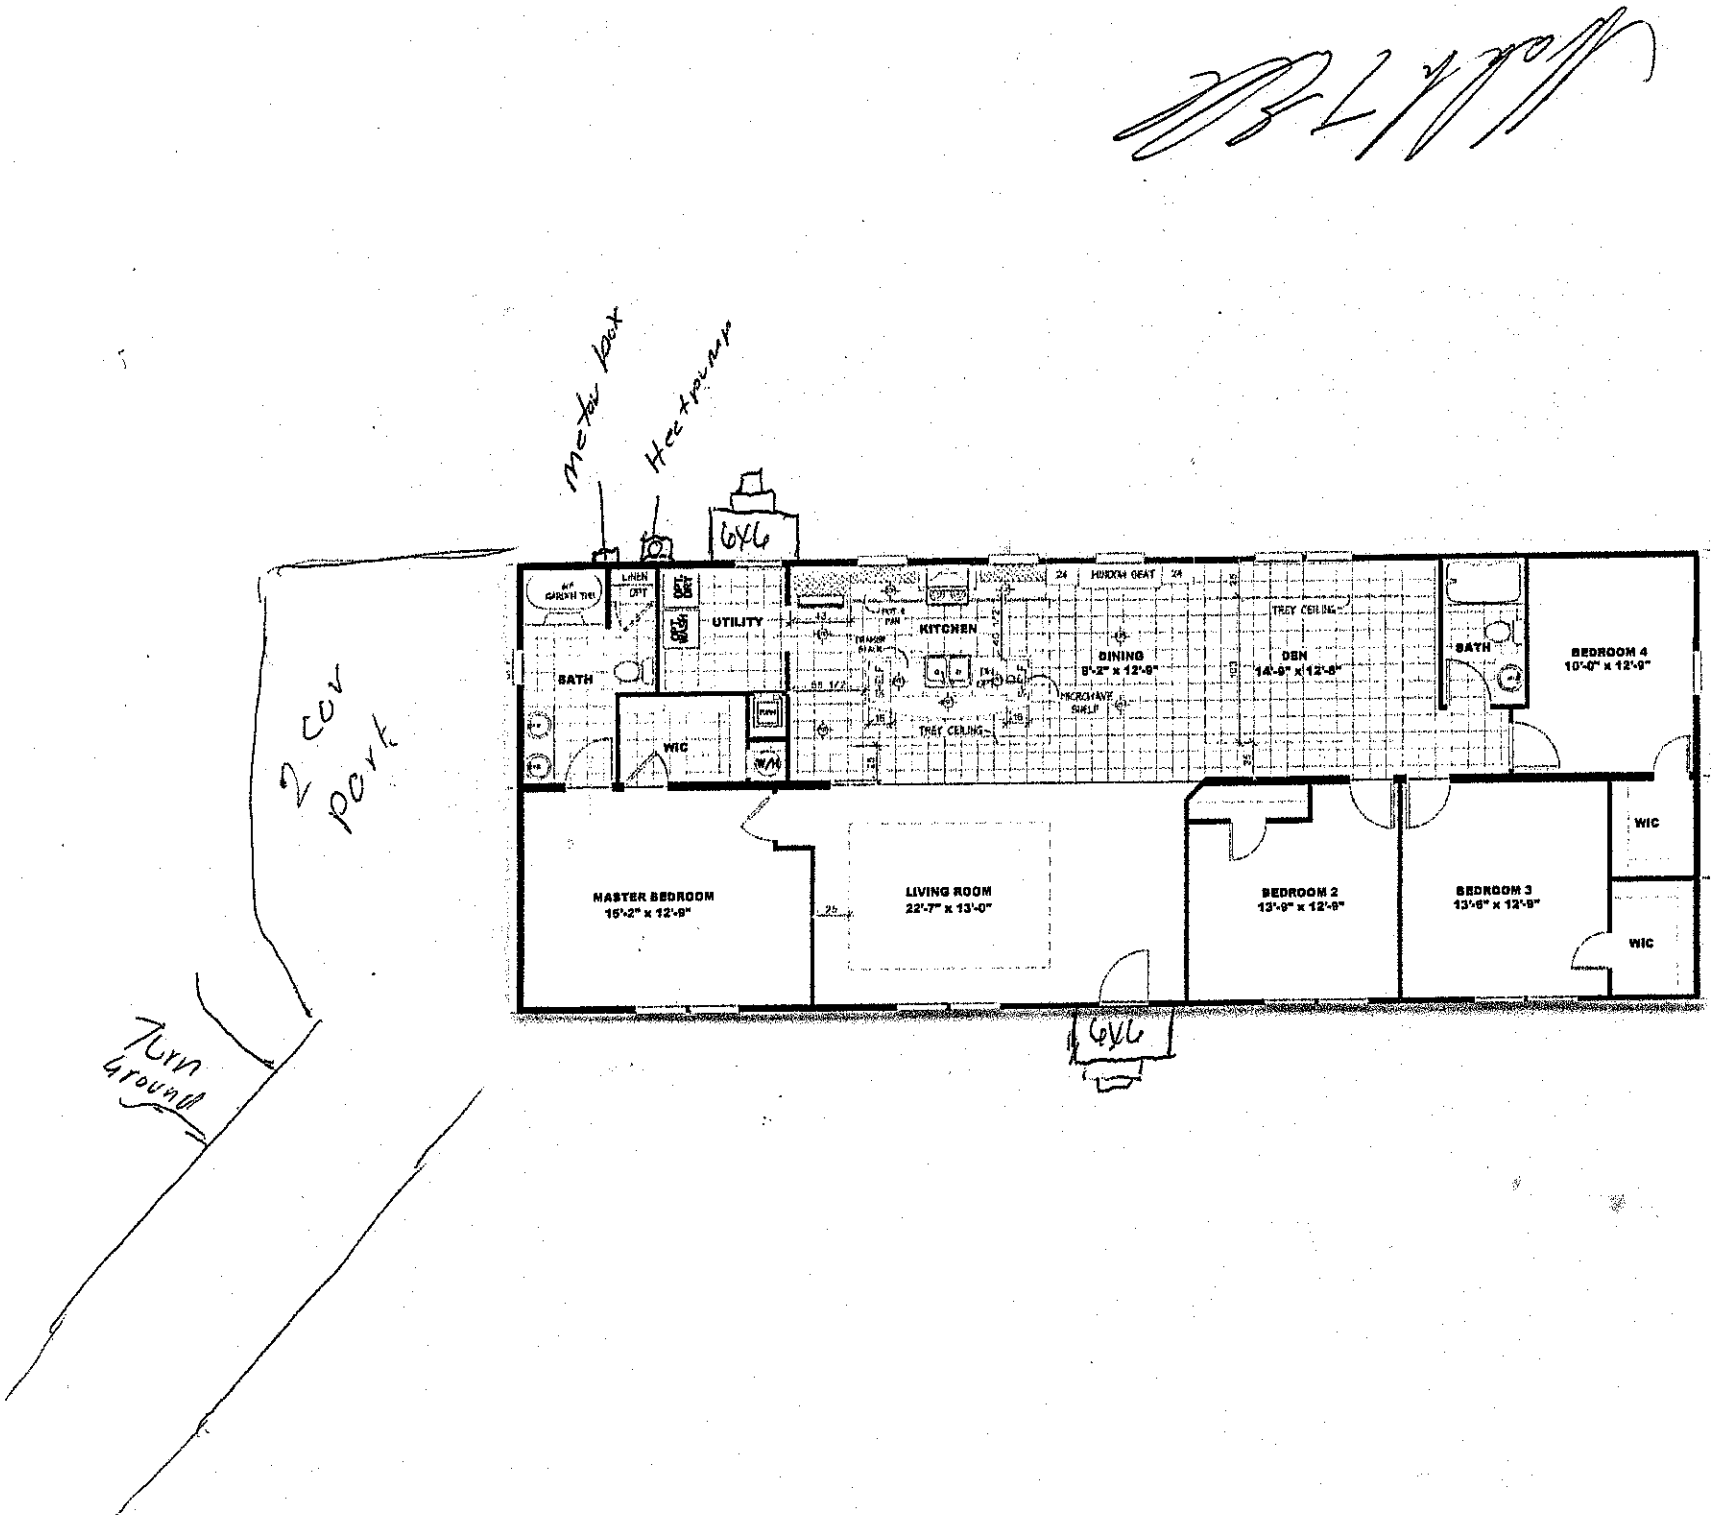

Meter box
Heat pump
6X6
2 car park
Turn around
BATH
LINEN CPT
UTILITY
WIC
KITCHEN
DINING
9'-2" x 12'-9"
DEN
14'-5" x 12'-5"
BREAKFAST BAR
TRAY CEILING
BATH
BEDROOM 4
10'-0" x 12'-9"
WIC
MASTER BEDROOM
15'-2" x 12'-9"
LIVING ROOM
22'-7" x 13'-0"
BEDROOM 2
13'-9" x 12'-9"
BEDROOM 3
13'-6" x 12'-9"
WIC
6X6