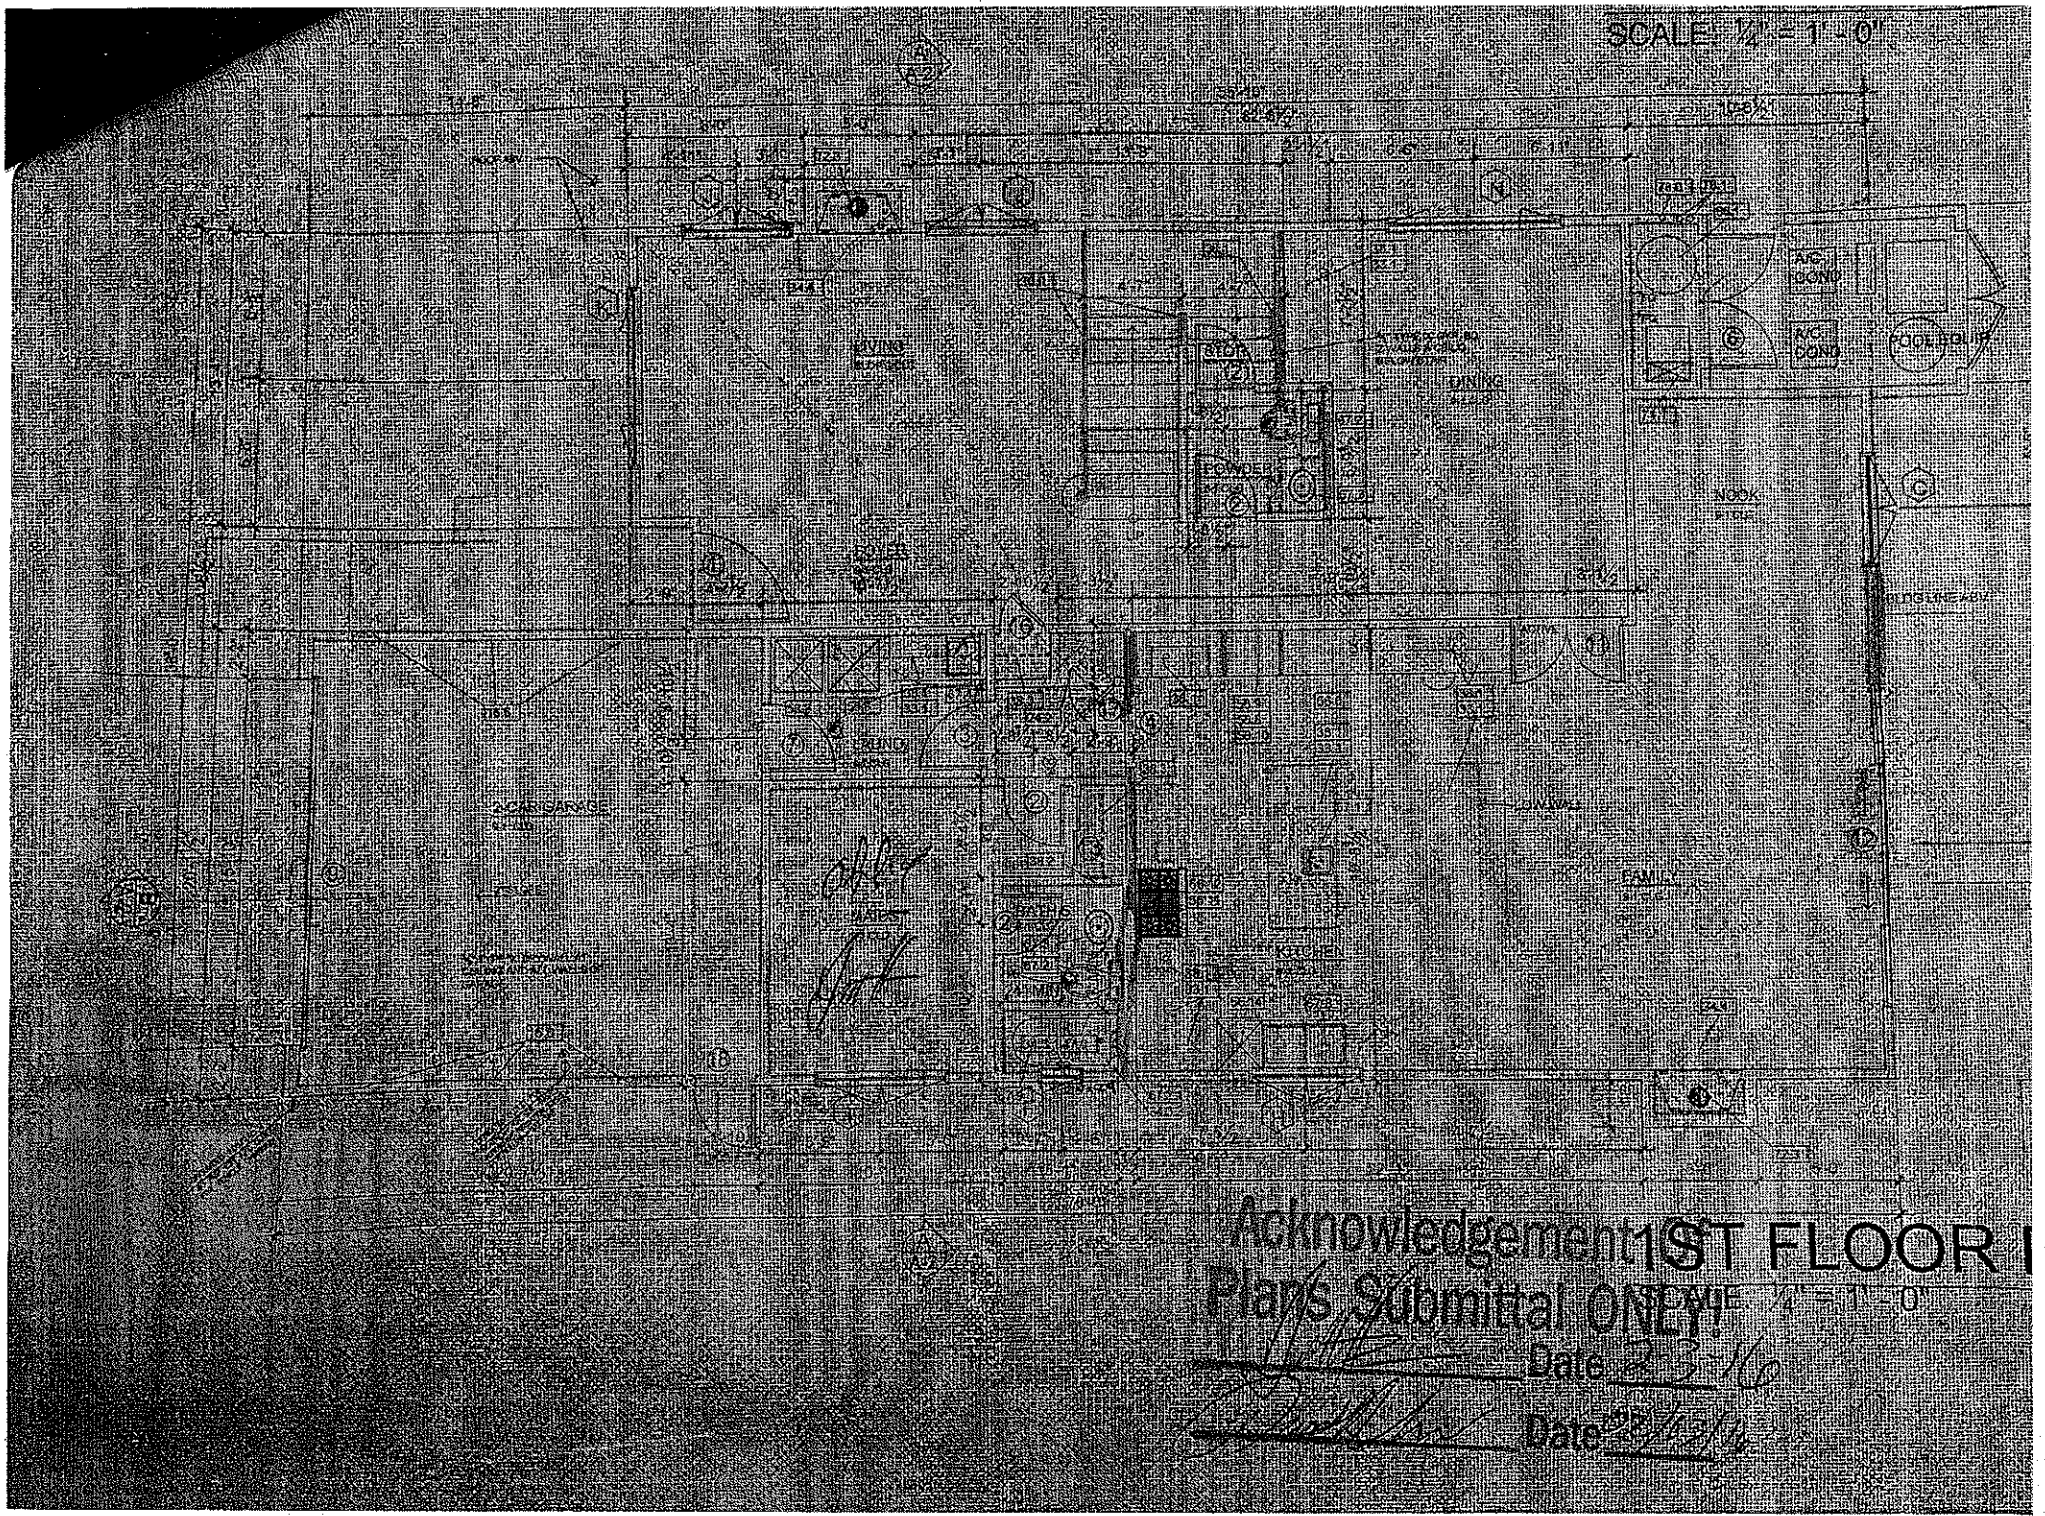
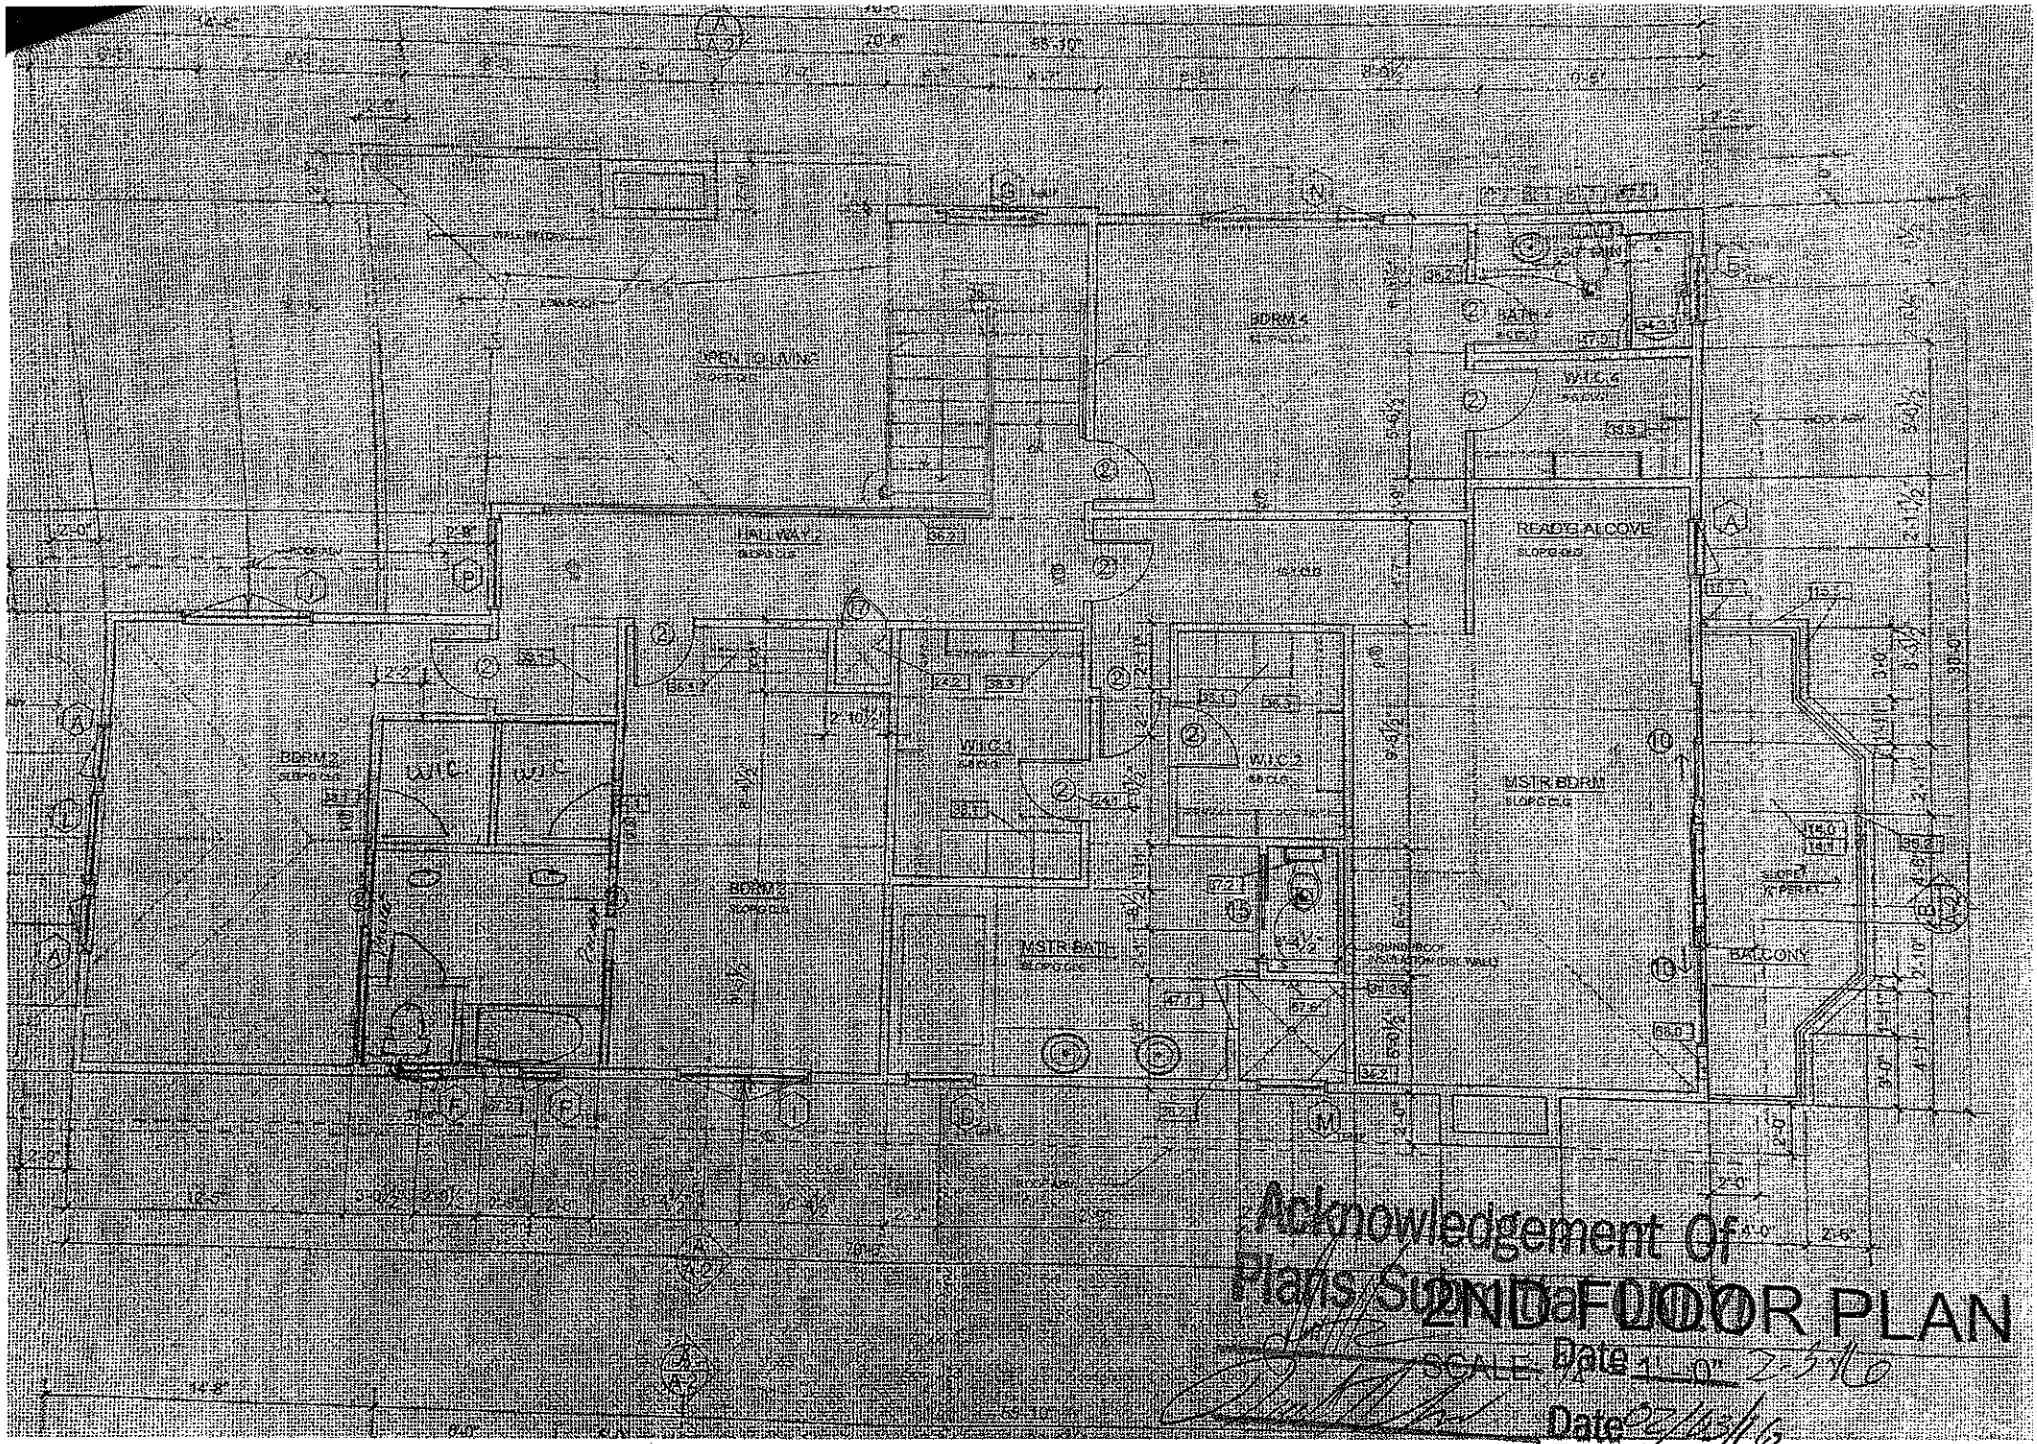

SCALE: ¼" = 1'-0"
Acknowledgement
Plans Submittal ONLY!
Date
Date
1ST FLOOR
SCALE: ¼" = 1'-0"



Acknowledgement of Plans Submitted

2ND FLOOR PLAN

Date 2-5-16

Date 2/4/16

IMPROVEMENT PERMIT by:

AUTHORIZATION TO CONSTRUCT by:

Health Dept. Copy - WHITE

Applicant (Final Approval) -